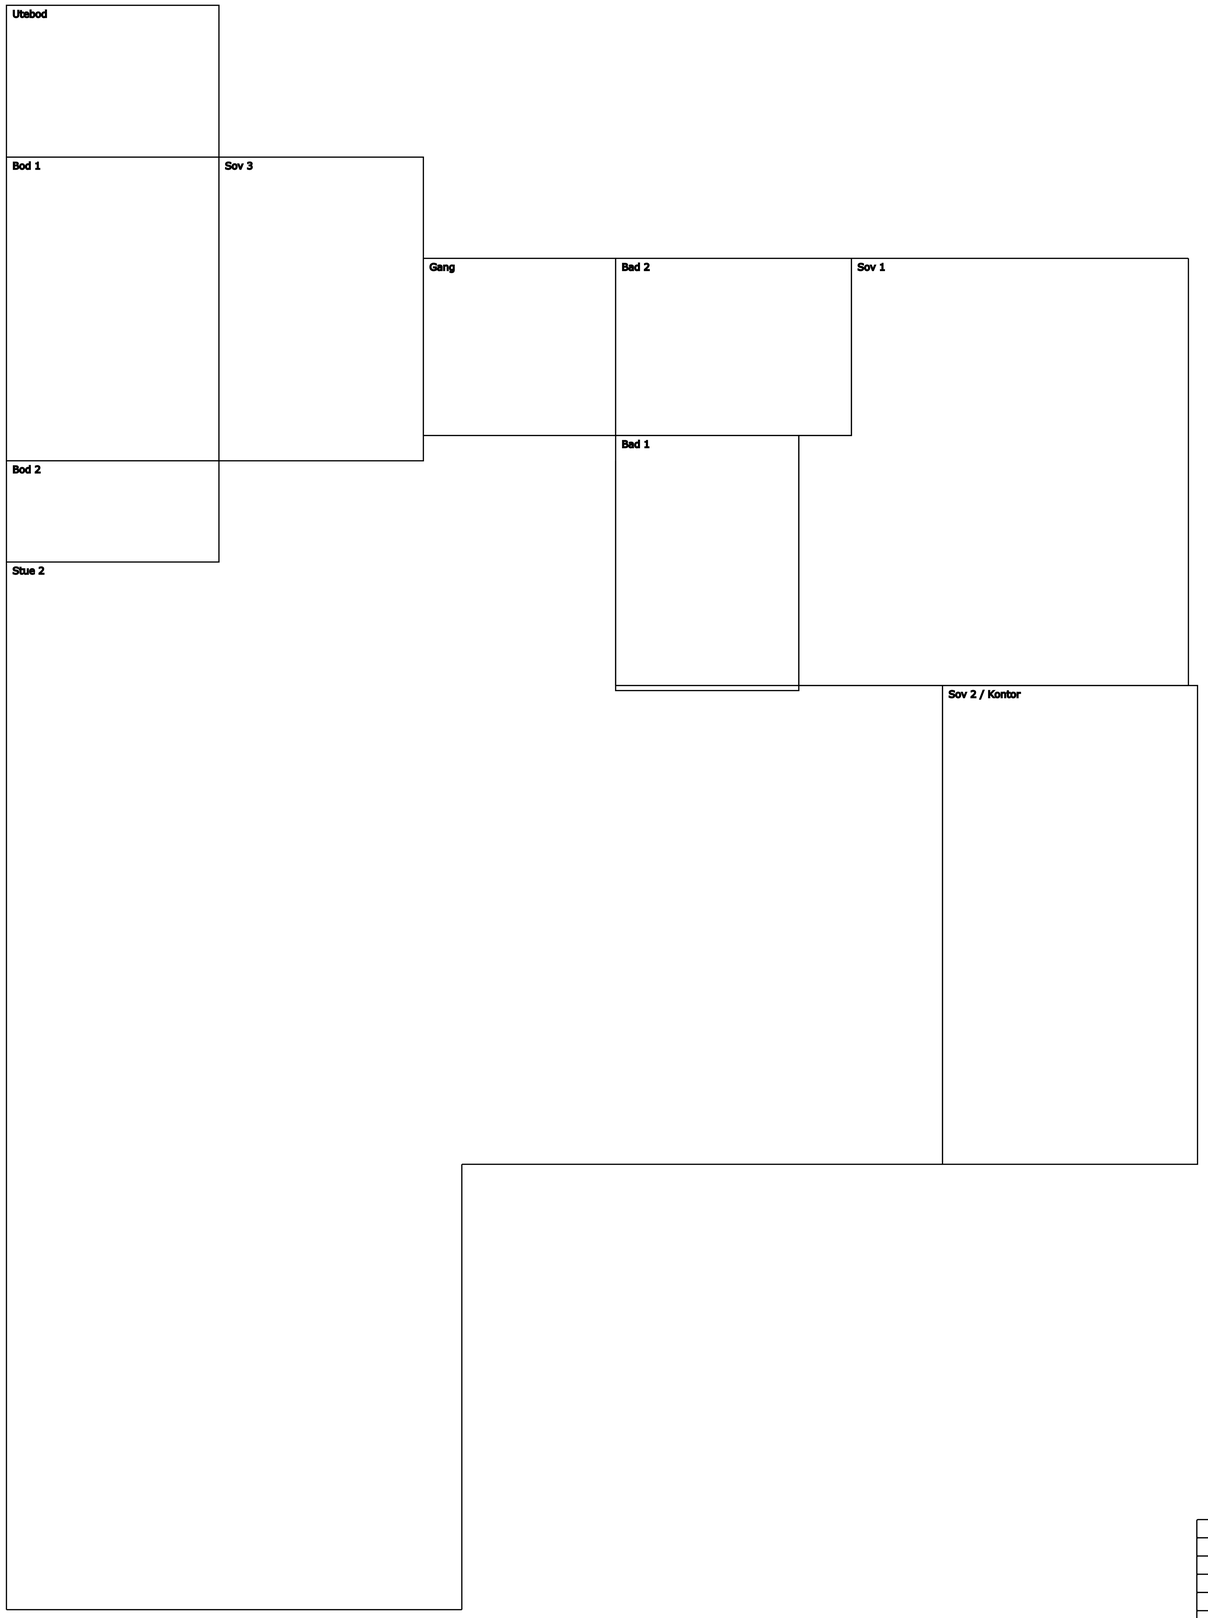

1	05.09.20	Issued for information	HKO	HKO	HKO	
Rev.	Date	Description	Drwn	Chkd	Appd	

PLANT
Nattlandsfjellet 183

PROJECT NAME
R1

PO. NO.
-

PROJECLOCATION
N00

PAPERSIZE
LANDSCAPE

SCALE
A3

ORIGINATOR DRW. NO.
NA

ORIGINATOR NAME

DRAWING TITLE
Layout Original
Rooms

DRAWING NO.
183-A001

REV NO.
1

Docname	Ref. Doc. Test
Dwg. No.	Description

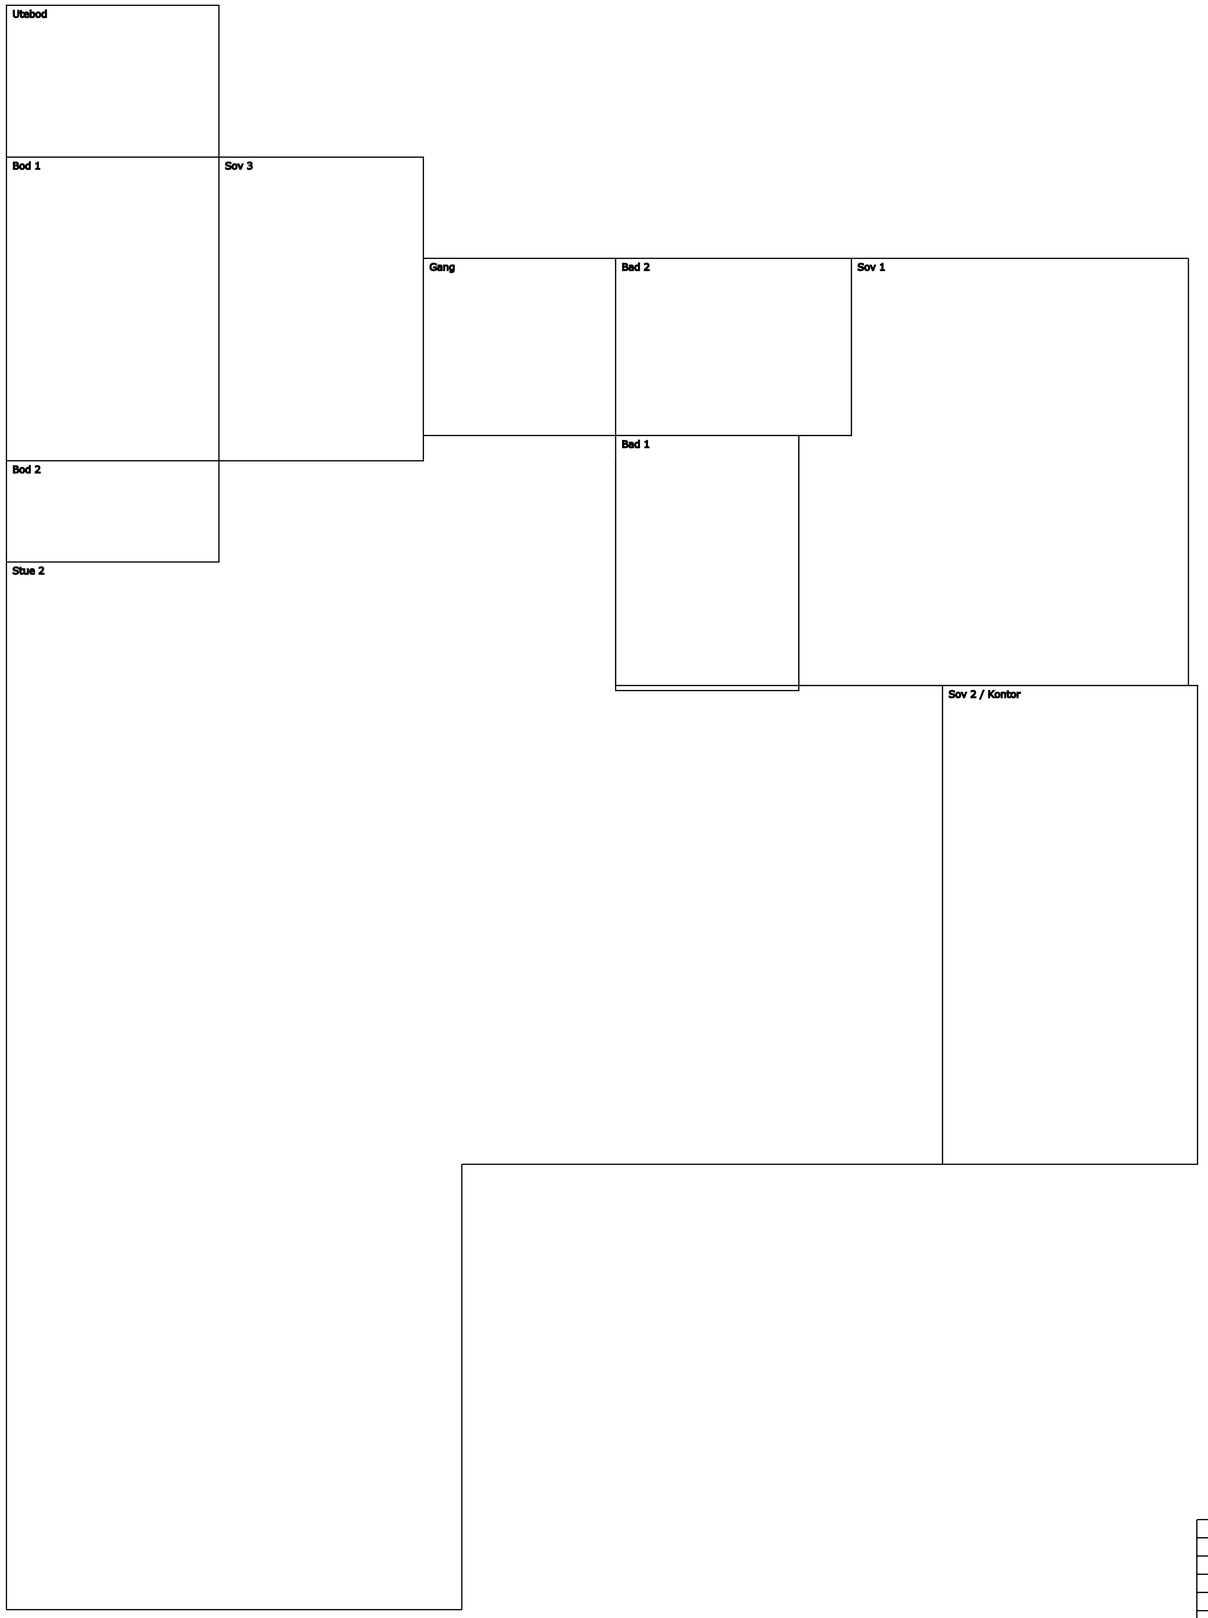

Dwg. No.	Description

Rev.	Date	Description	Drwn	Chkd	Appd
1	05.09.20	Issued for information	HKO	HKO	HKO

PLANT
Nattlandsfjellet 183

PROJECT NAME
R1

PO. NO.
-

PROJECT LOCATION
N00

DRAWING
LANDSCAPE

SCALE
A3

ORIGINATOR DRW. NO.
NA

ORIGINATOR NAME

DRAWING TITLE
Layout New
Rooms

DRAWING NO.
183-A002

REV NO.
1

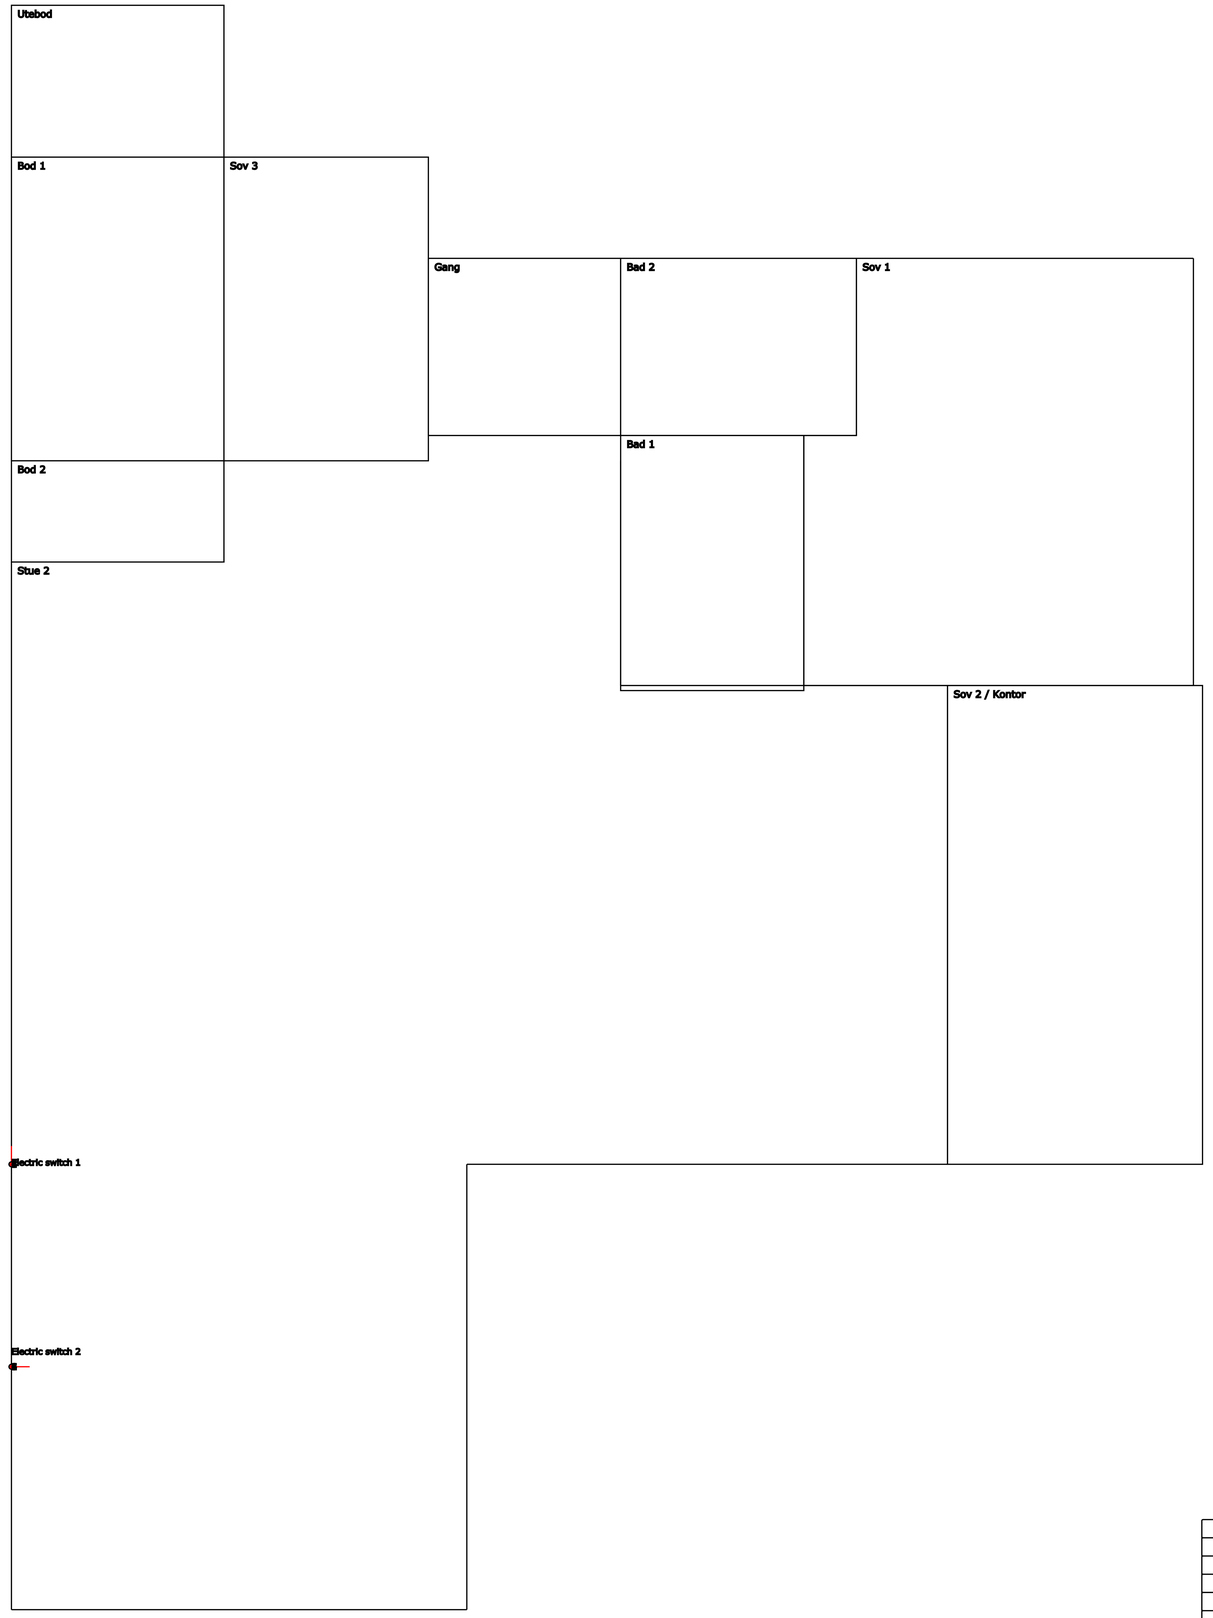

Dwg. No.	Description

Rev.	Date	Description	Drwn	Chkd	Appd
1	05.09.20	Issued for information	HKO	HKO	HKO

PLANT: Nattlandsfjellet 183
PROJECT NAME: R1
PO. NO.: -
PROJ. LOCATION: N00
PROJNO.: LANDSCAPE
SCALE: A3
ORIGINATOR DRW. NO.: NA
ORIGINATOR NAME:

DRAWING TITLE: Layout Original Electrical
DRAWING NO.: 183-E001
REV NO.: 1

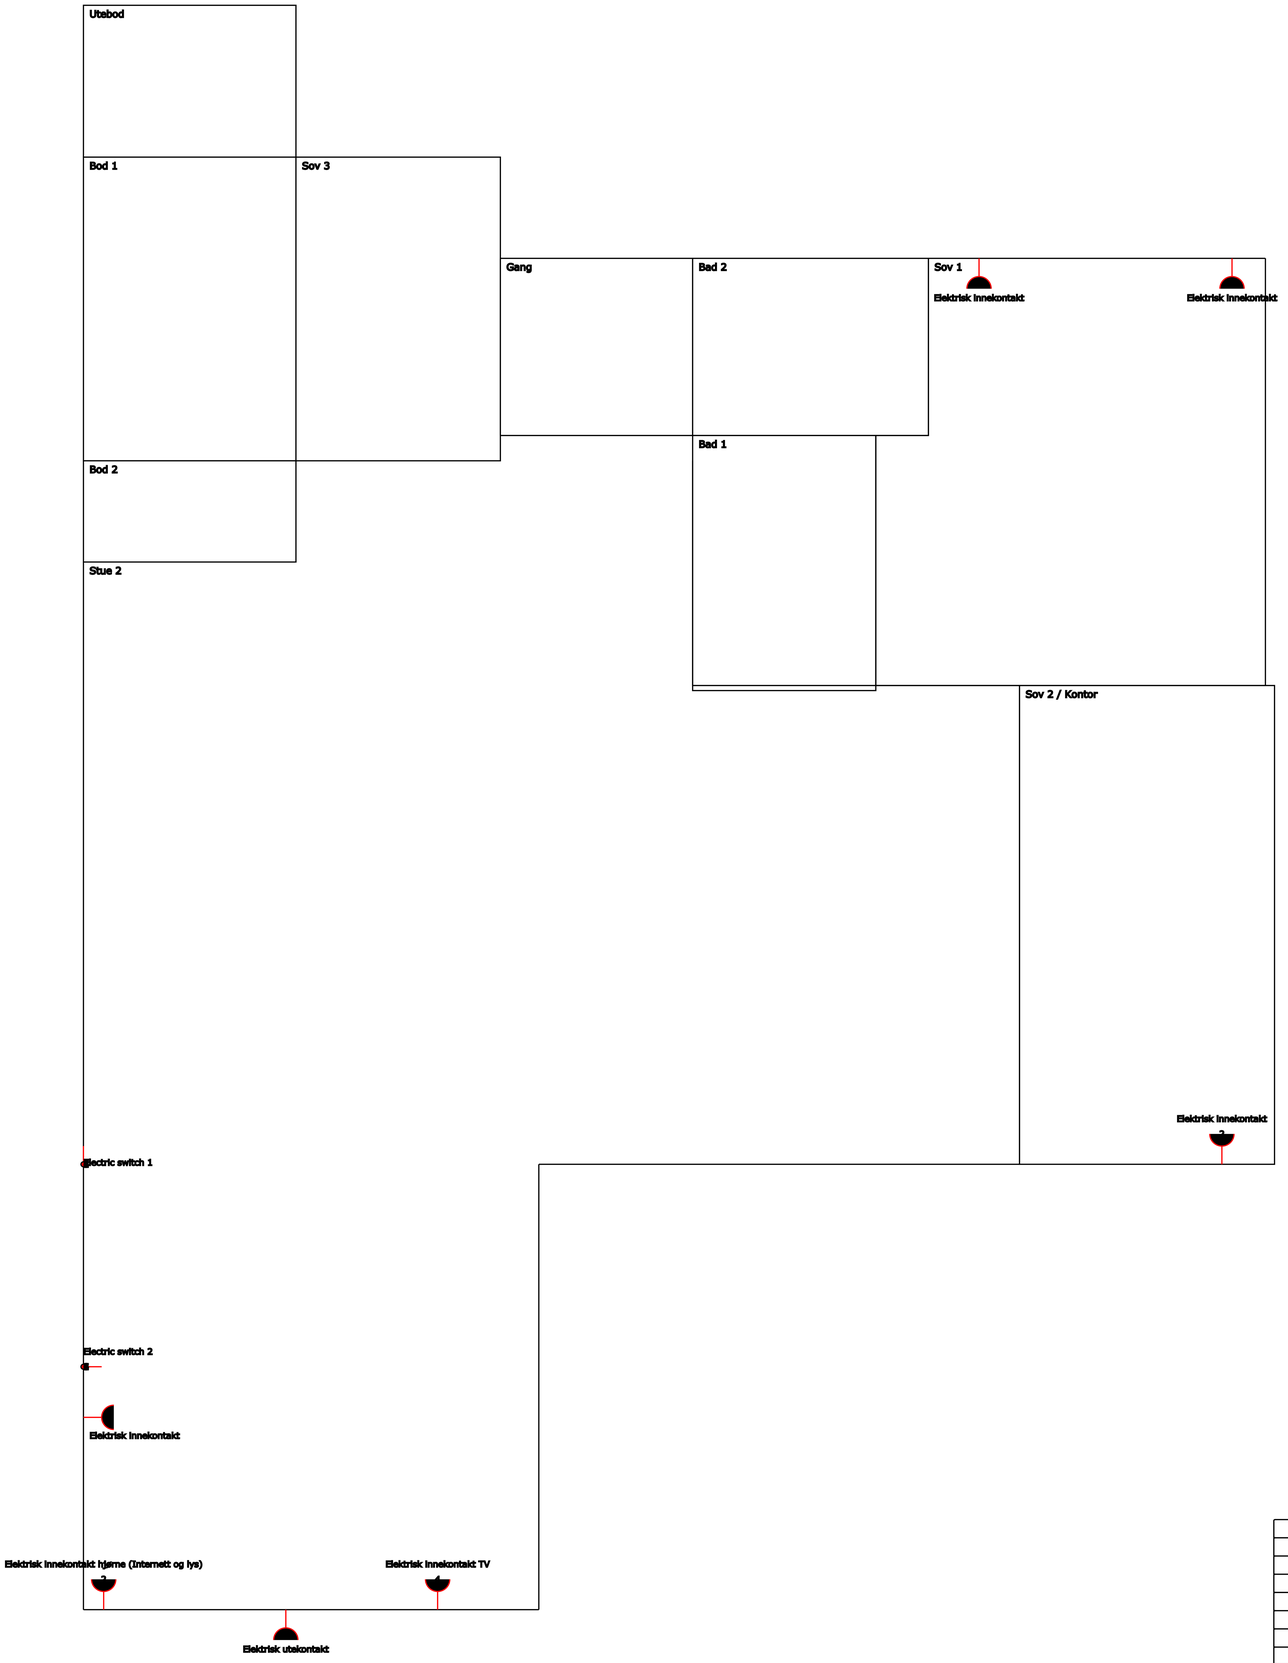

Dwg. No.	Description

Rev.	Date	Description	Drwn	Chkd	Appd
1	05.09.20	Issued for information	HKO	HKO	HKO

PLANT: Nattlandsfjellet 183
PROJECT NAME: R1
PO. NO.: -
PROJ.LOCATION: N00
PAPER: LANDSCAPE
SCALE: A3
ORIGINATOR DRW. NO.: NA
ORIGINATOR NAME:

DRAWING TITLE: Layout New Electrical
DRAWING NO.: 183-E002
REV NO.: 1

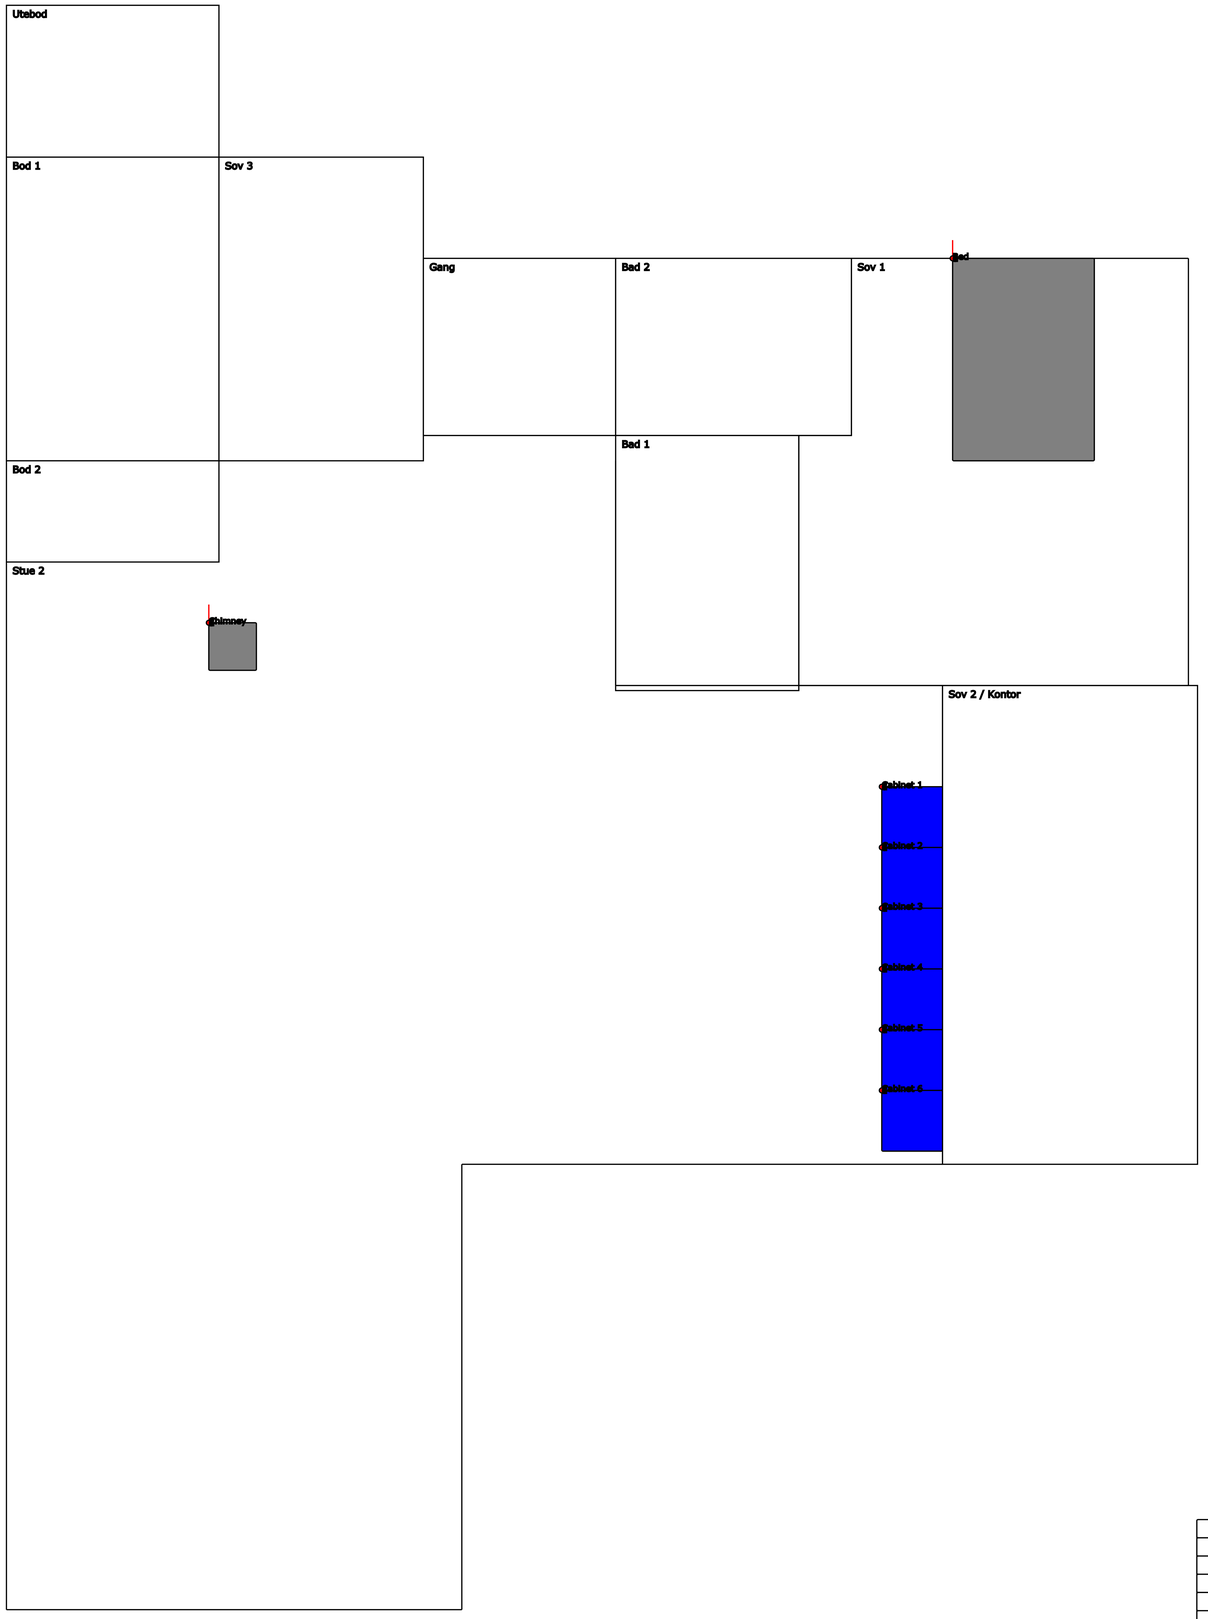

Dwg. No.	Description

Rev.	Date	Description	Drwn	Chkd	Appd
1	05.09.20	Issued for information	HKO	HKO	HKO

PLANT: Nattlandsfjellet 183
PROJECT NAME: K1
PO. NO.: -
AREA/LOCATION: N0d
DRAWN: LANDSCAPE
SCALE: A3
ORIGINATOR DRW. NO.: NA
ORIGINATOR NAME:

DRAWING TITLE: Layout New Interior Design

DRAWING NO.: 183-I001
REV NO.: 1

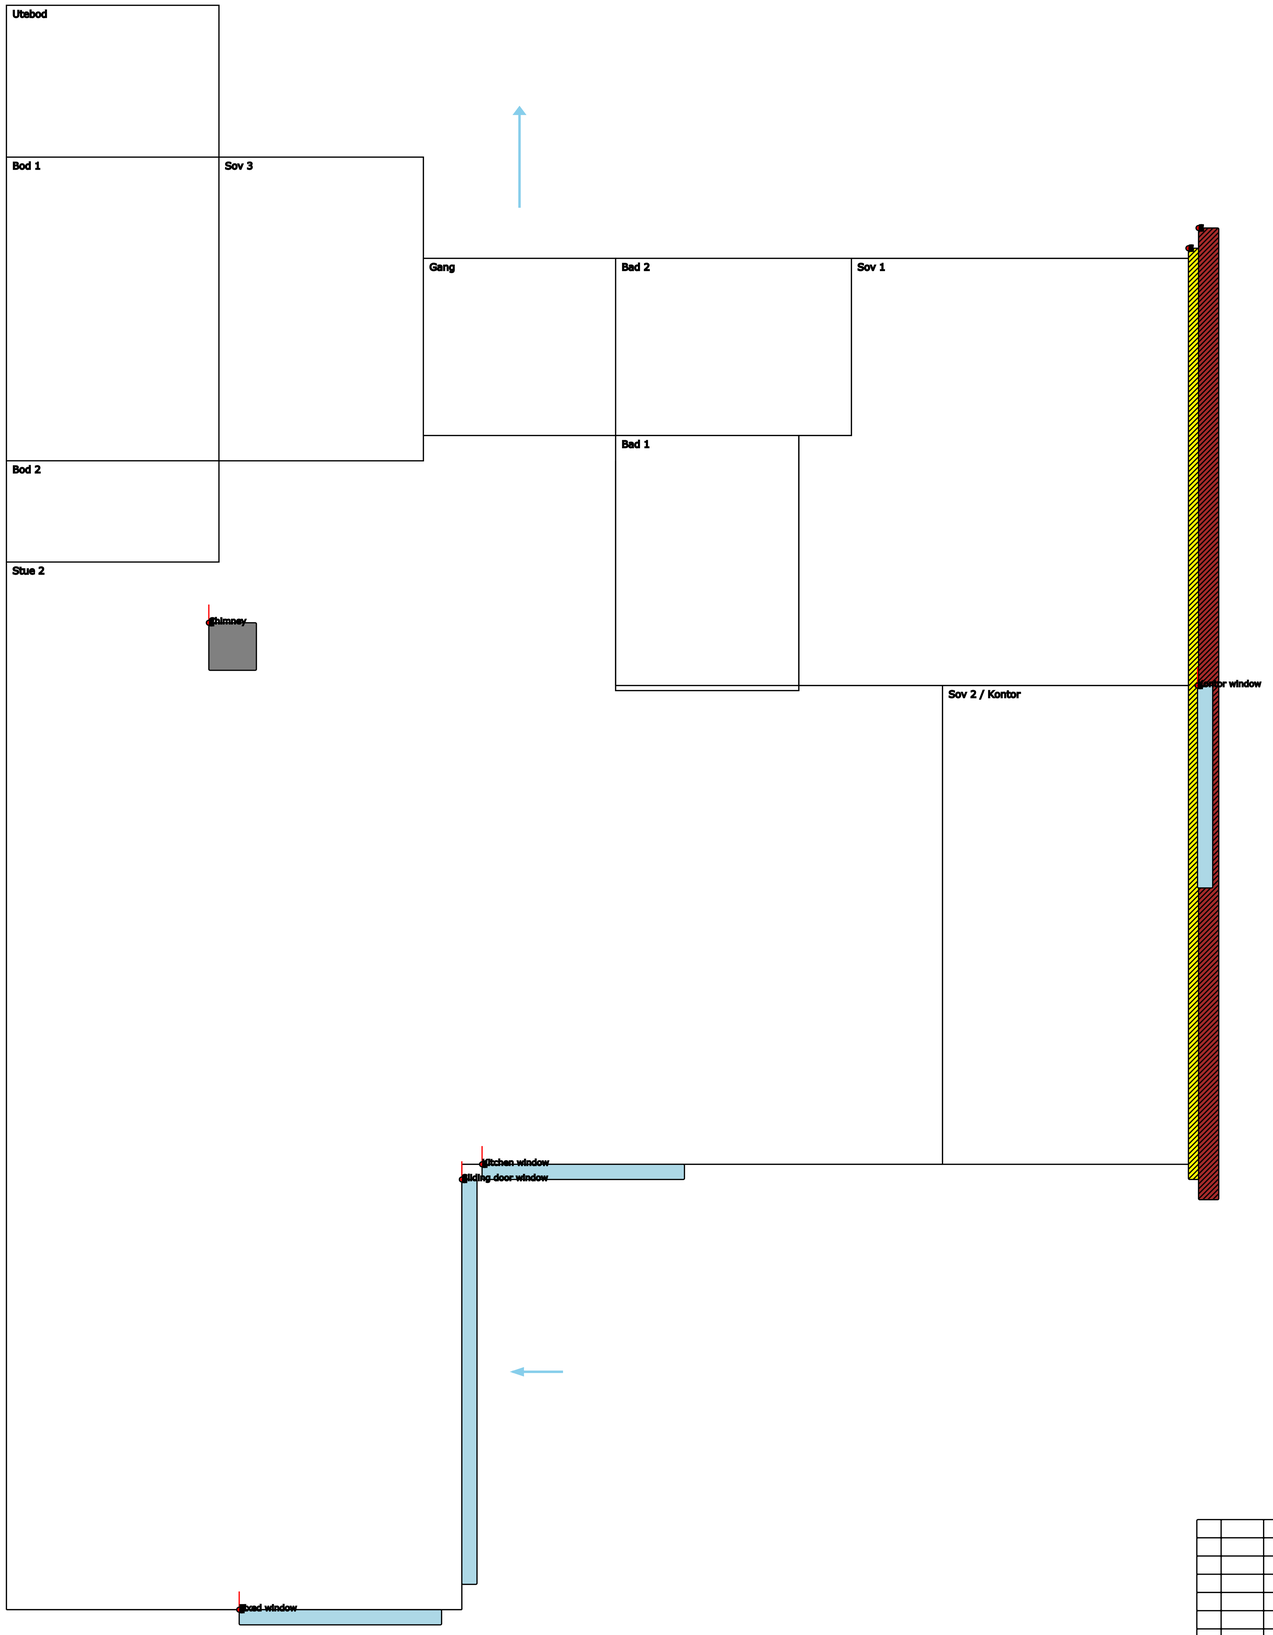

Dwg. No.	Description

Rev.	Date	Description	Drwn	Chkd	Appd
1	05.09.20	Issued for information	HKO	HKO	HKO

PLANT: Nattlandsfjellet 183

PROJECT NAME: R1

PO. NO.: -

PROJ.LOCATION: N00

DRAWING: LANDSCAPE

SCALE: A3

ORIGINATOR DRW. NO.: NA

ORIGINATOR NAME:

DRAWING TITLE: Layout New Natural Ventilation

DRAWING NO.: 183-V001

REV NO.: 1

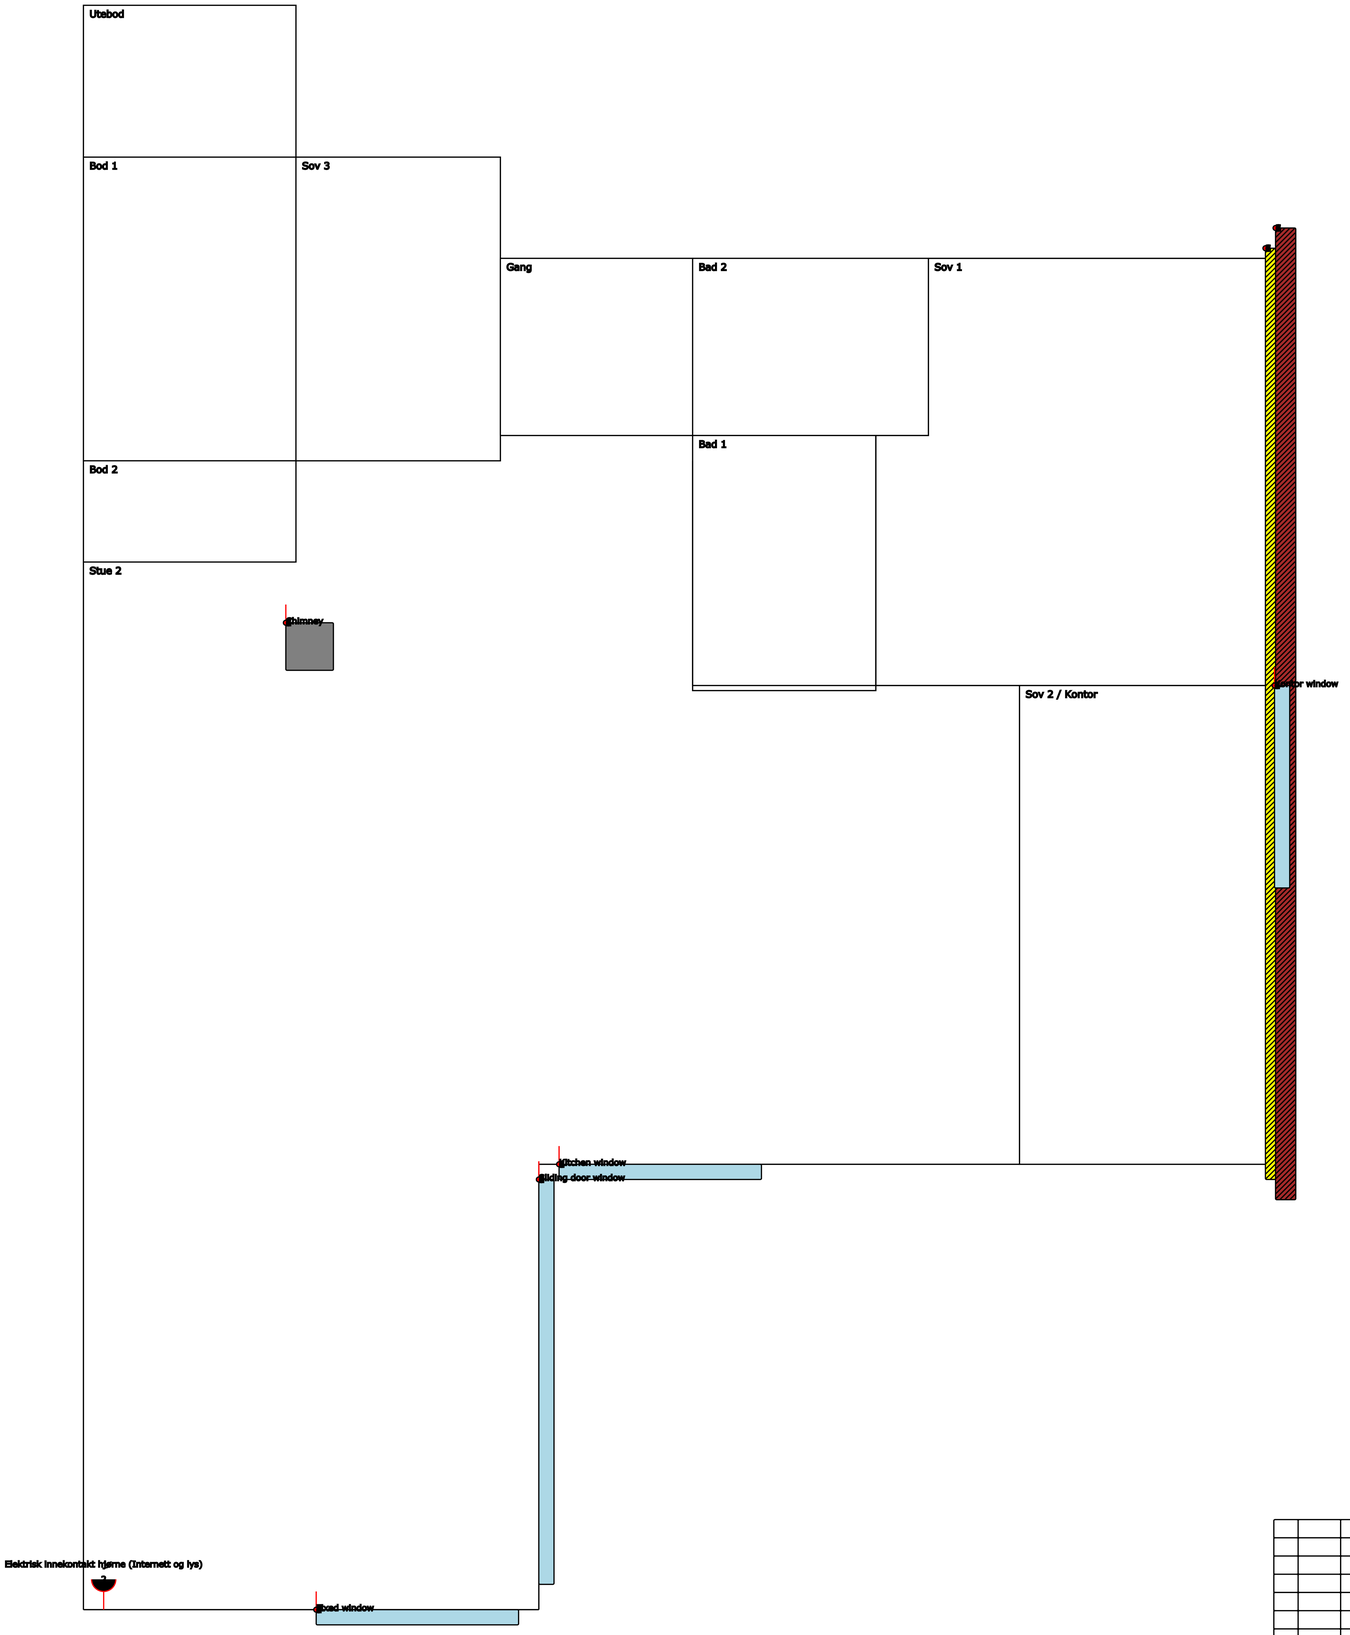

Dwg. No.	Description

Rev.	Date	Description	Drwn	Chkd	Appd
1	05.09.20	Issued for information	HKO	HKO	HKO

PLANT: Nattlandsfjellet 183

PROJECT NAME: R1

PO. NO.: -

PROJ.LOCATION: N00

DRAWING: LANDSCAPE

SCALE: A3

ORIGINATOR DRW. NO.: NA

ORIGINATOR NAME:

DRAWING TITLE: Layout New Mechanical Ventilation

DRAWING NO.: 183-V002

REV NO.: 1

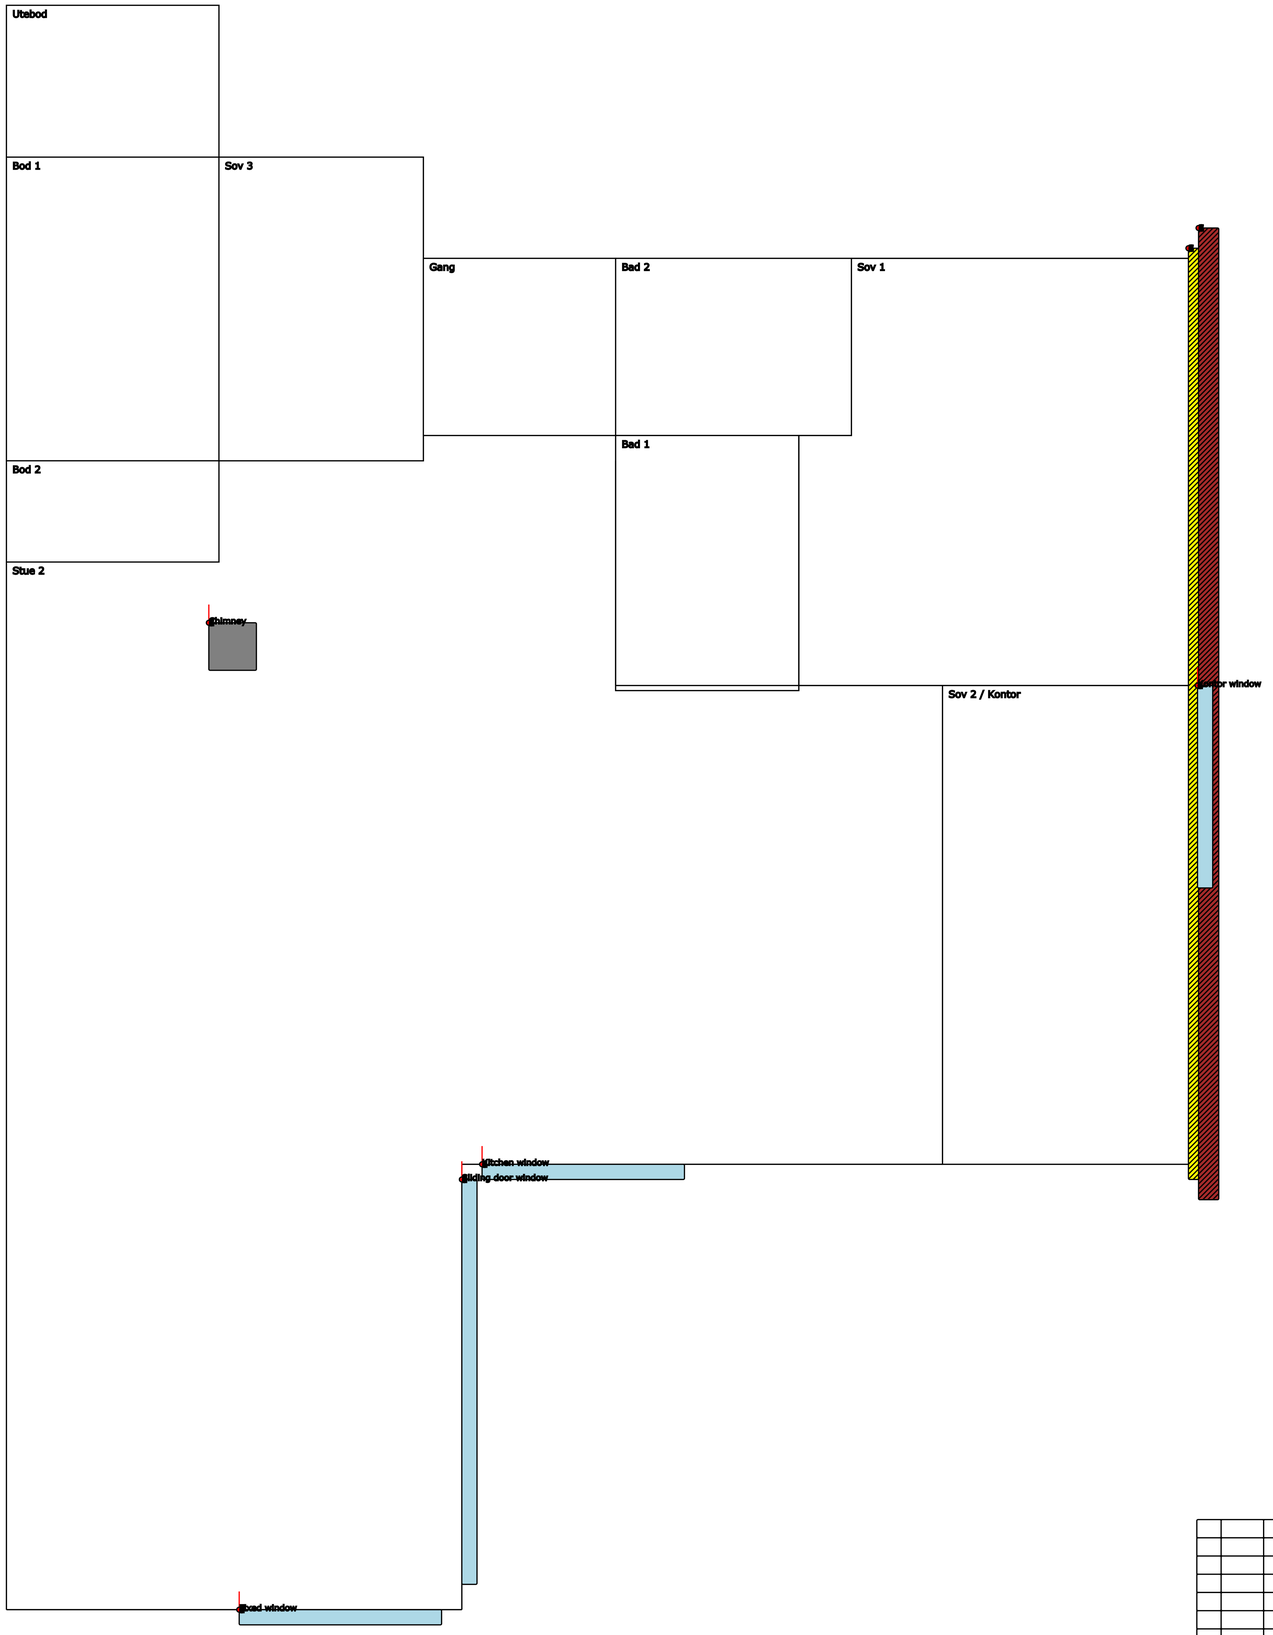

Dwg. No.	Description

Rev.	Date	Description	Drwn	Chkd	Appd
1	05.09.20	Issued for information	HKO	HKO	HKO

PLANT: Nattlandsfjellet 183

PROJECT NAME: R1

PO. NO.: -

PROJ.LOCATION: N00

DISCIPLINE: LANDSCAPE

SCALE: A3

ORIGINATOR DRW. NO.: NA

ORIGINATOR NAME:

DRAWING TITLE: Layout New Walls

DRAWING NO.: 183-W002

REV NO.: 1