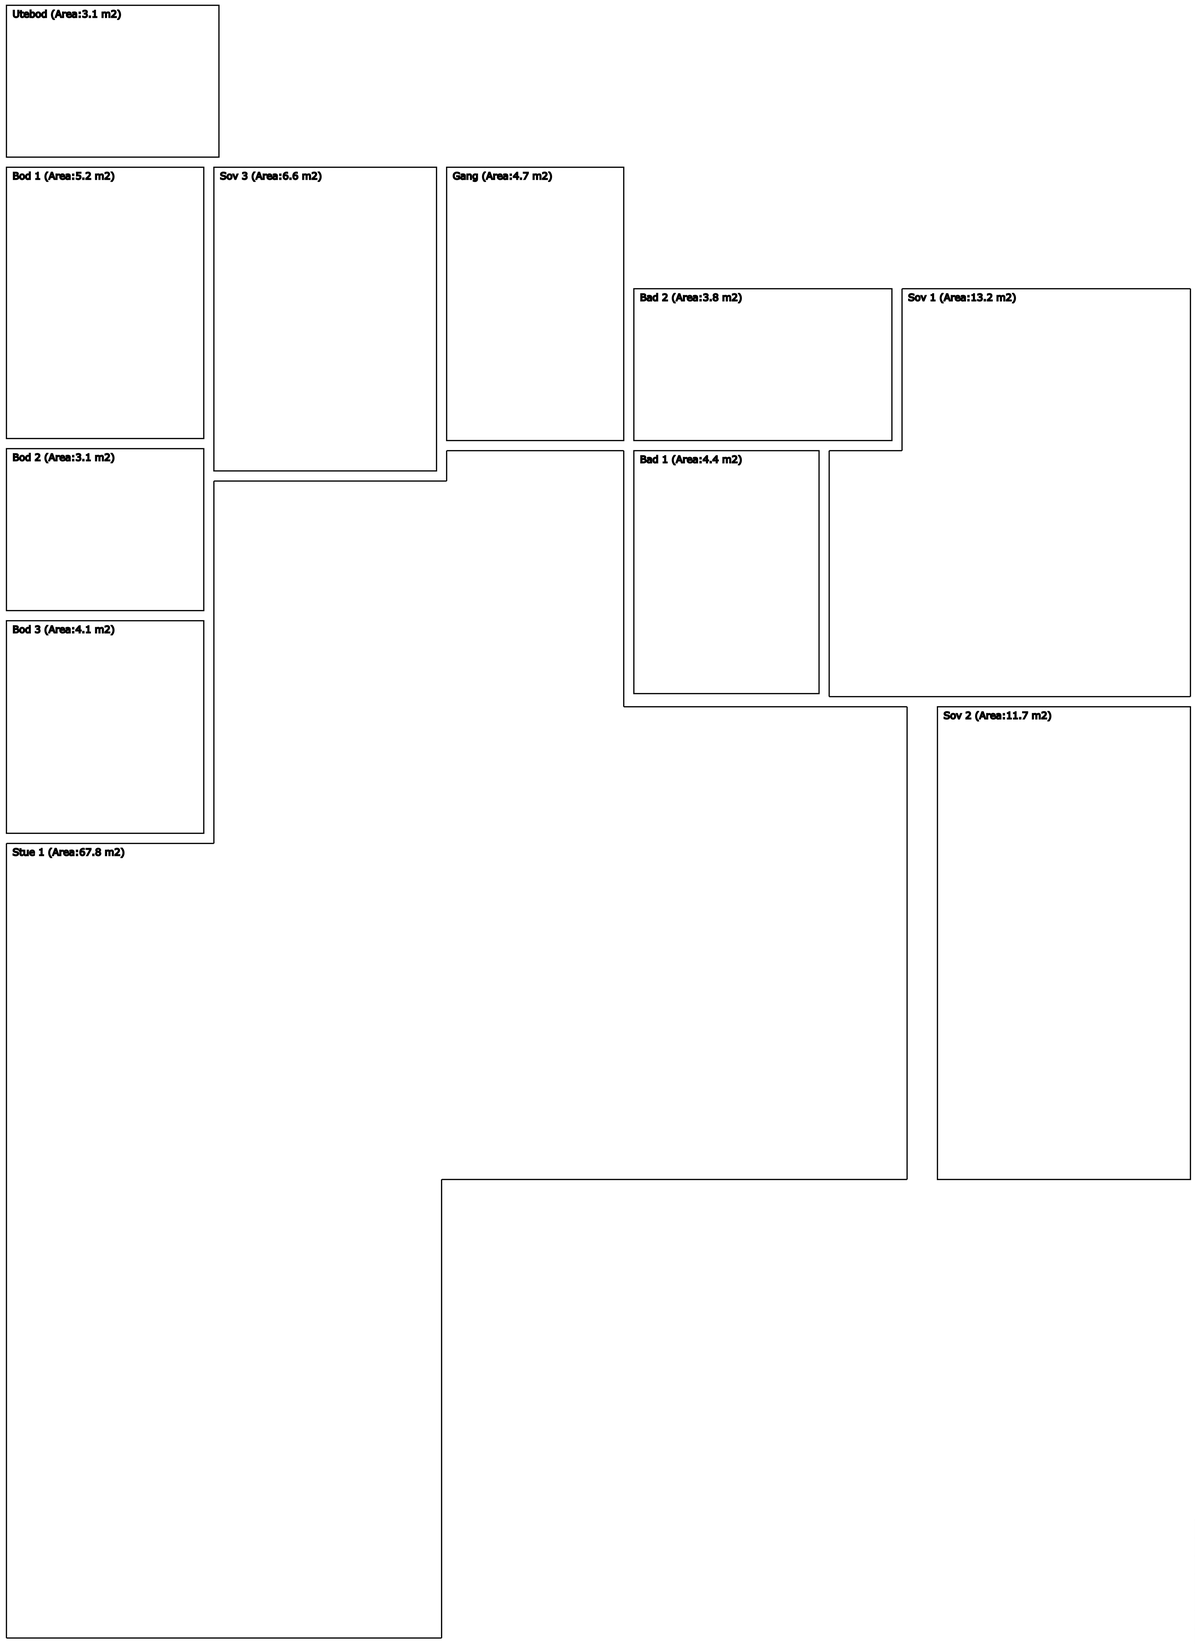

Dwg. No.	Description

Rev.	Date	Description	Drwn	Chkd	Appd
1	05.09.20	Issued for Information	HKO	HKO	HKO

PLANT: Nattlandsfjellet 183

PROJECT NAME: R1

PD. NO.: -

AREA/LOCATION: N00

DWG.: LANDSCAPE

SCALE: A3

ORIGINATOR DRW. NO.: NA

ORIGINATOR NAME:

DRAWING TITLE: Layout New Rooms

DRAWING NO.: 183-A002

REV NO.: 1

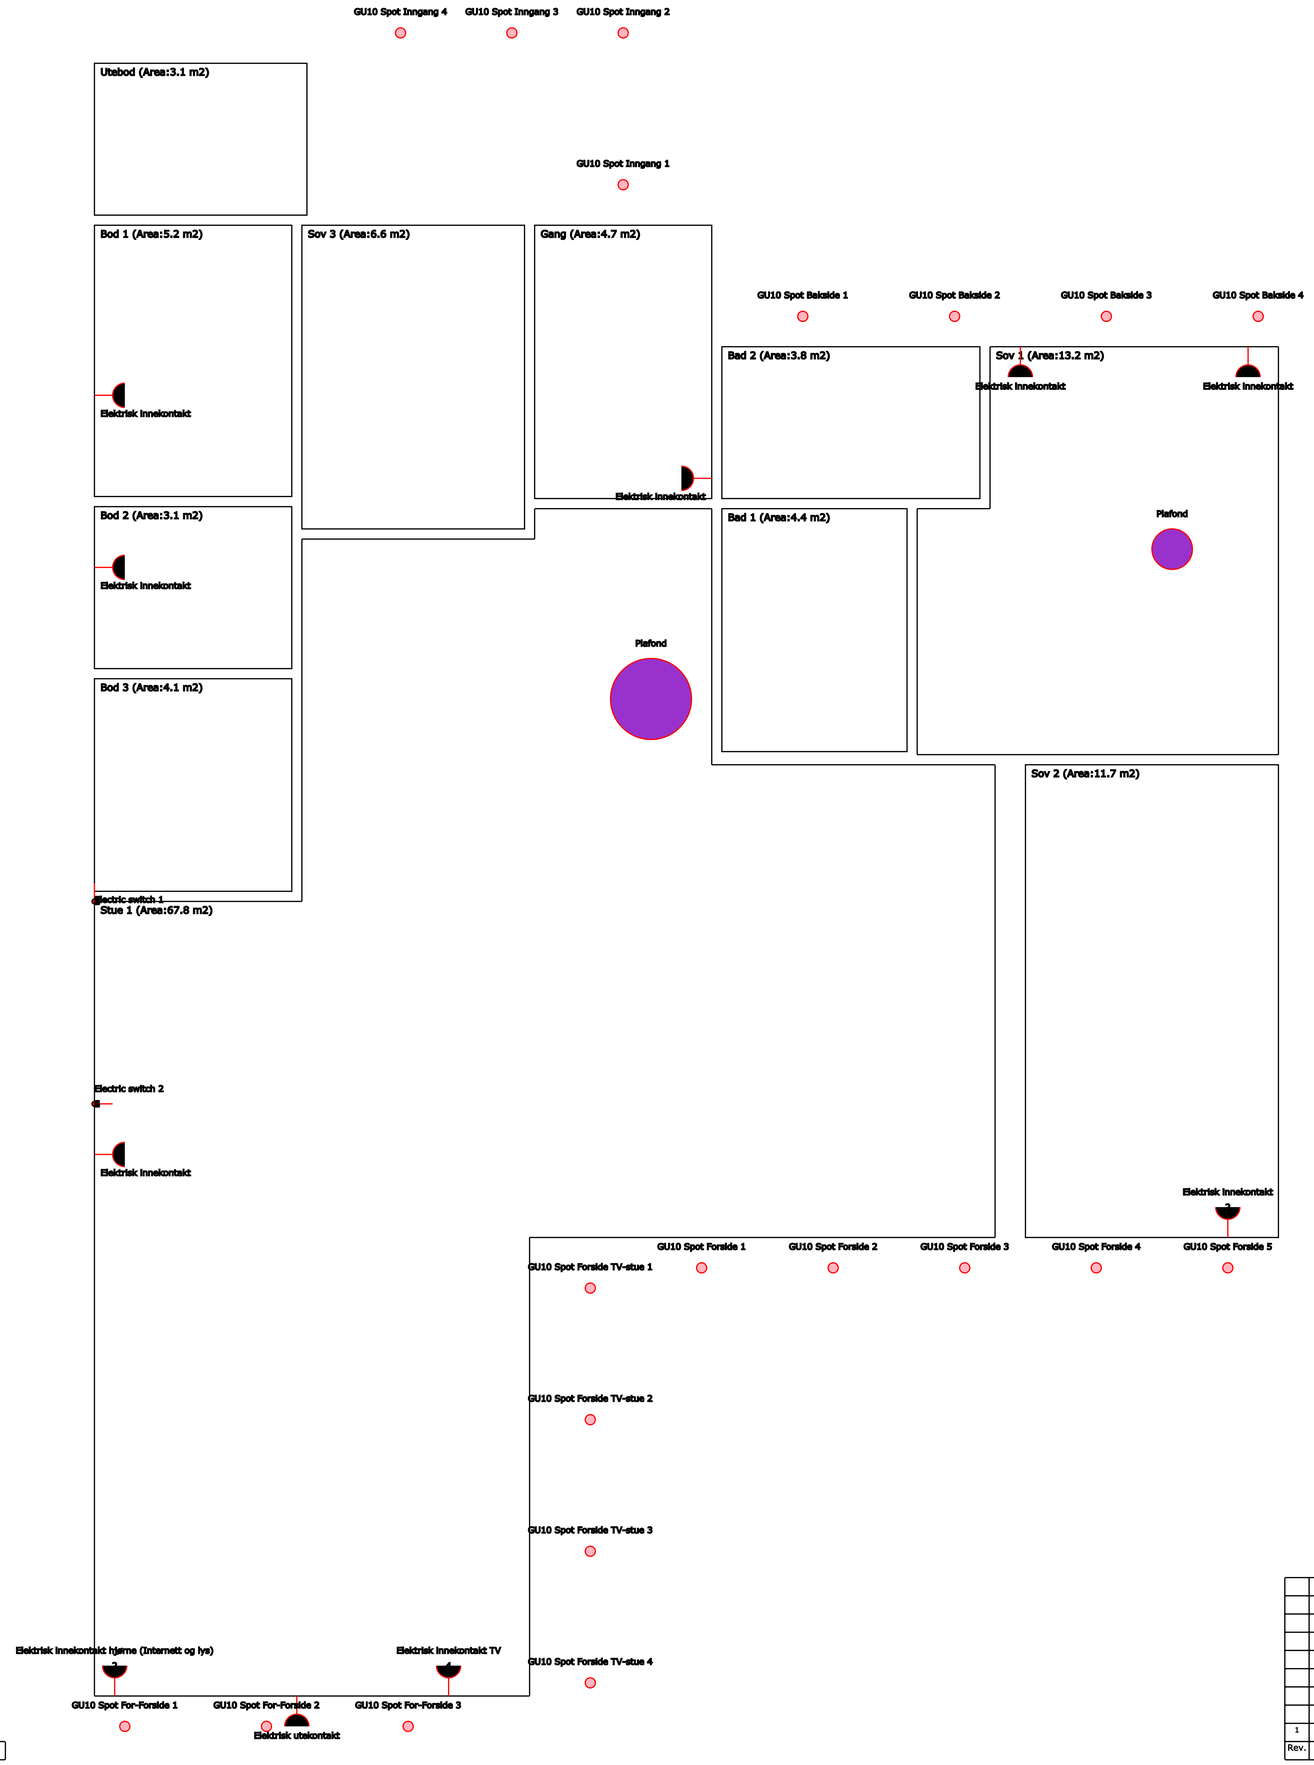

Dwg. No.	Description

Rev.	Date	Description	Drwn	Chkd	Appd
1	05.09.20	Issued for information	HKO	HKO	HKO

PLANT: Nattlandsfjellet 183
PROJECT NAME: R1
PD. NO.: -
AREA/LOCATION: N00
FORMAT: LANDSCAPE
SCALE: A3
ORIGINATOR DRW. NO.: NA
ORIGINATOR NAME:

DRAWING TITLE: Layout New Electrical

DRAWING NO.: 183-E002
REV NO.: 1

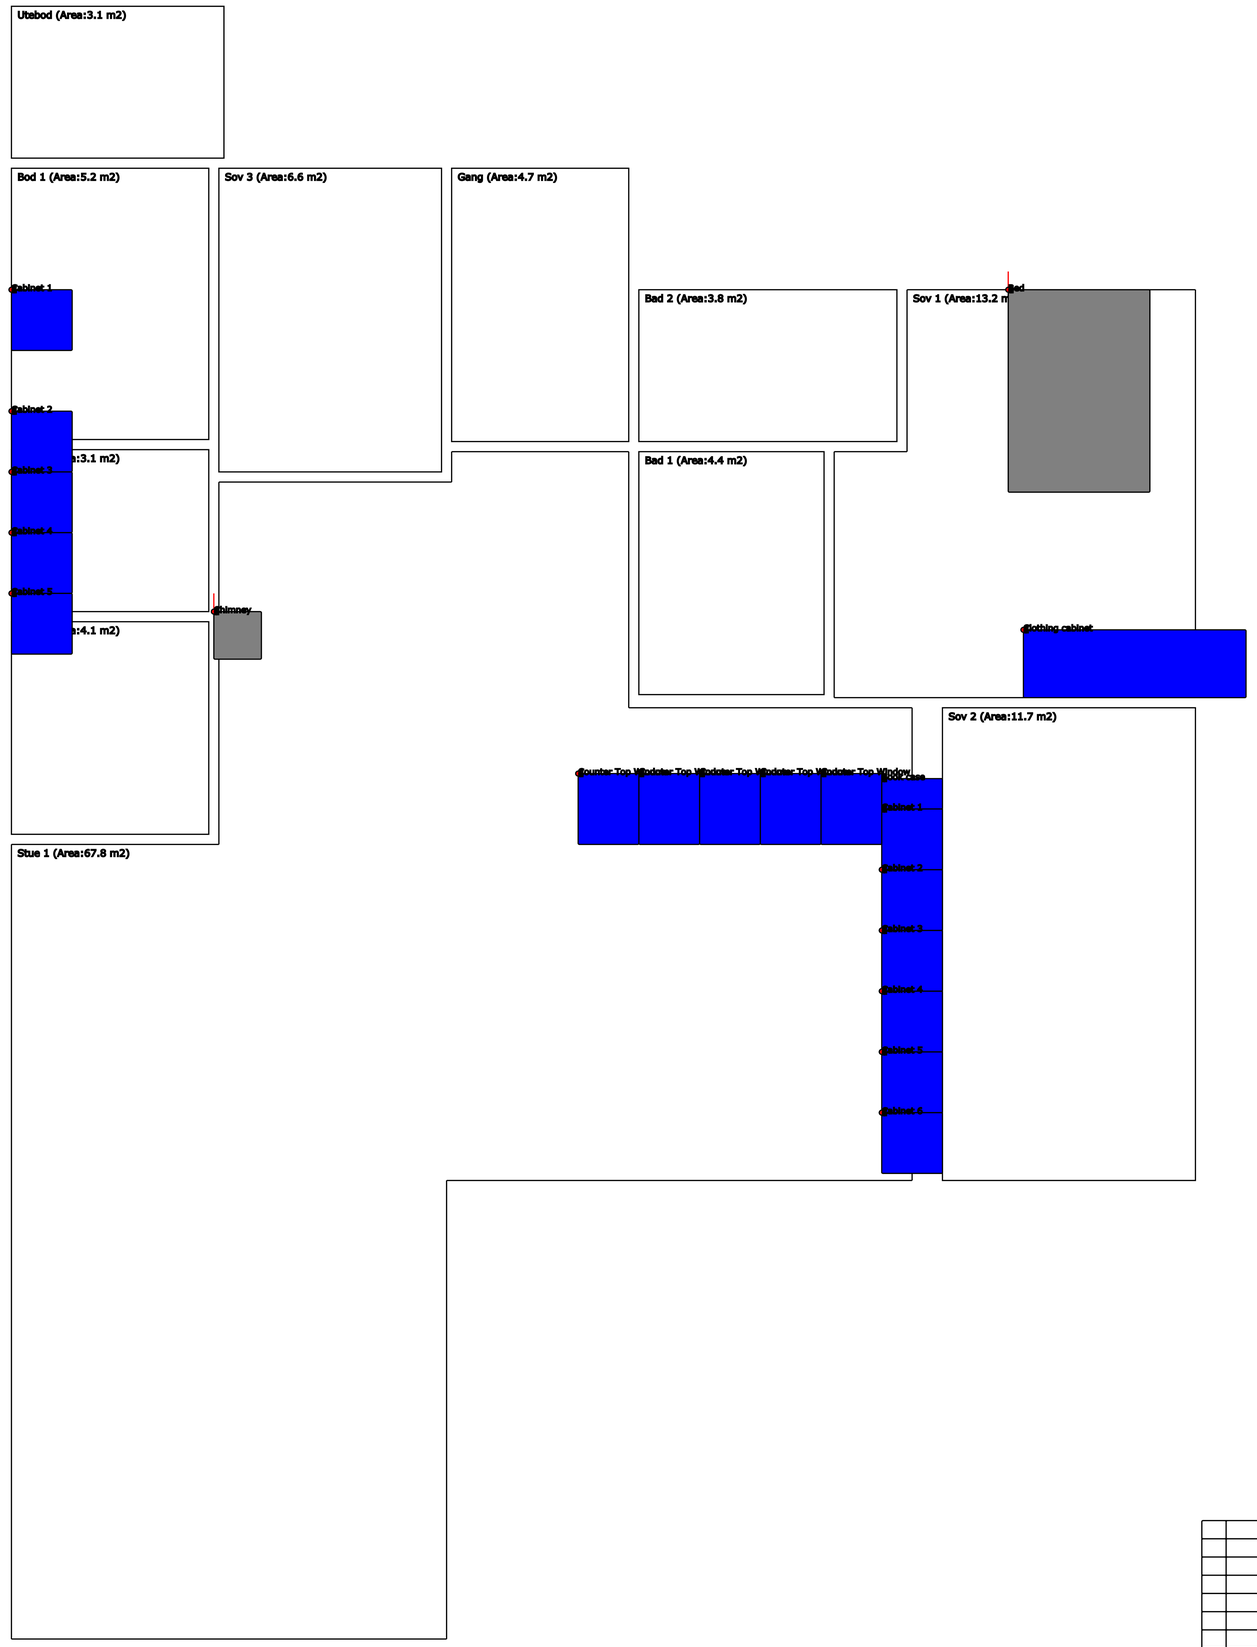

Dwg. No.	Description

Rev.	Date	Description	Drwn	Chkd	Appd
1	05.09.20	Issued for information	HKO	HKO	HKO

PLANT: Nattlandsfjellet 183
PROJECT NAME: K1
PO. NO.: –
AREA/LOCATION: N00
FORMAT: LANDSCAPE
SCALE: A3
ORIGINATOR DRW. NO.: NA
ORIGINATOR NAME:

DRAWING TITLE: Layout New Interior Design

DRAWING NO.: 183-I001

REV NO.: 1

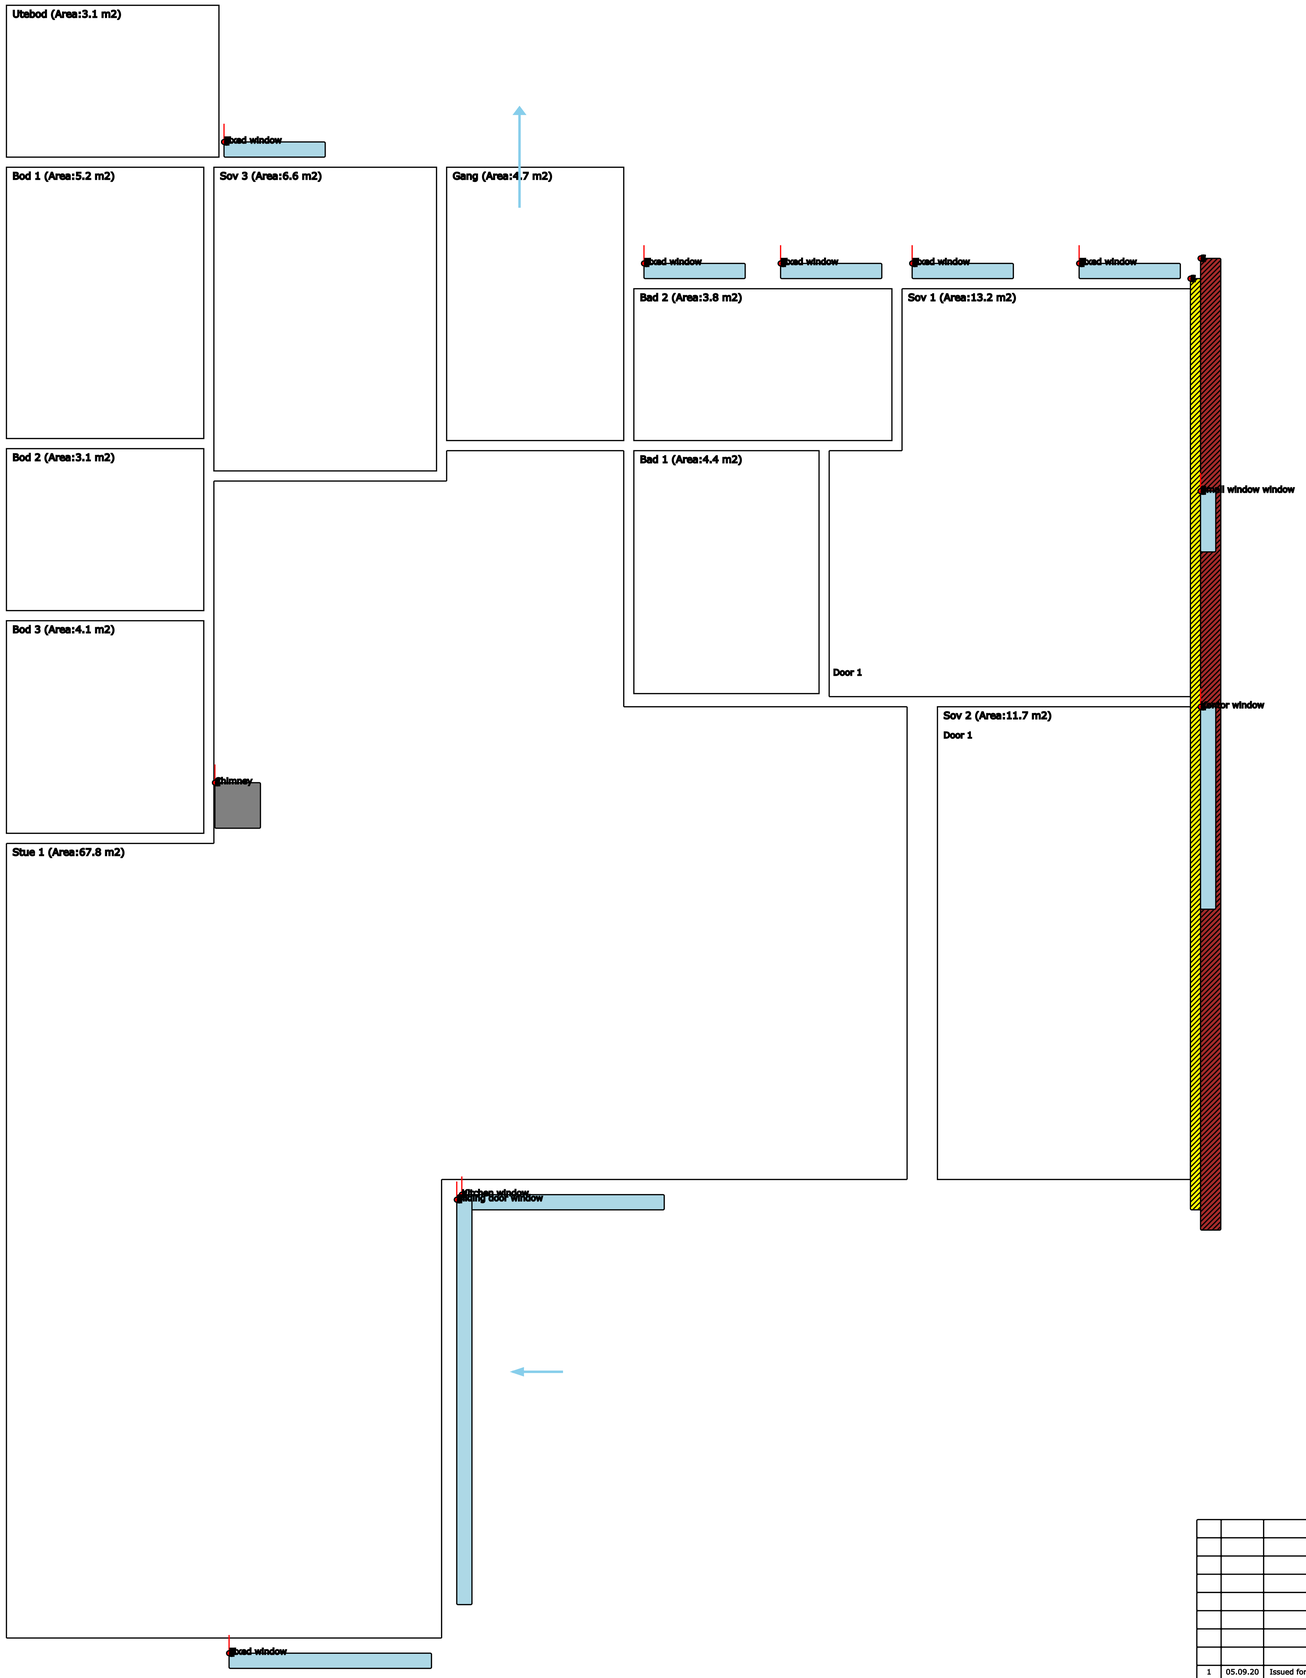

Dwg. No.	Description

Rev.	Date	Description	Drwn	Chkd	Appd
1	05.09.20	Issued for information	HKO	HKO	HKO

PLANT: Nattlandsfjellet 183

PROJECT NAME: R1

PD. NO.: -

AREA/LOCATION: N00

DISC.: LANDSCAPE

SCALE: A3

ORIGINATOR DRW. NO.: NA

ORIGINATOR NAME

DRAWING TITLE

Layout New

Natural Ventilation

DRAWING NO.: 183-V001

REV NO.: 1

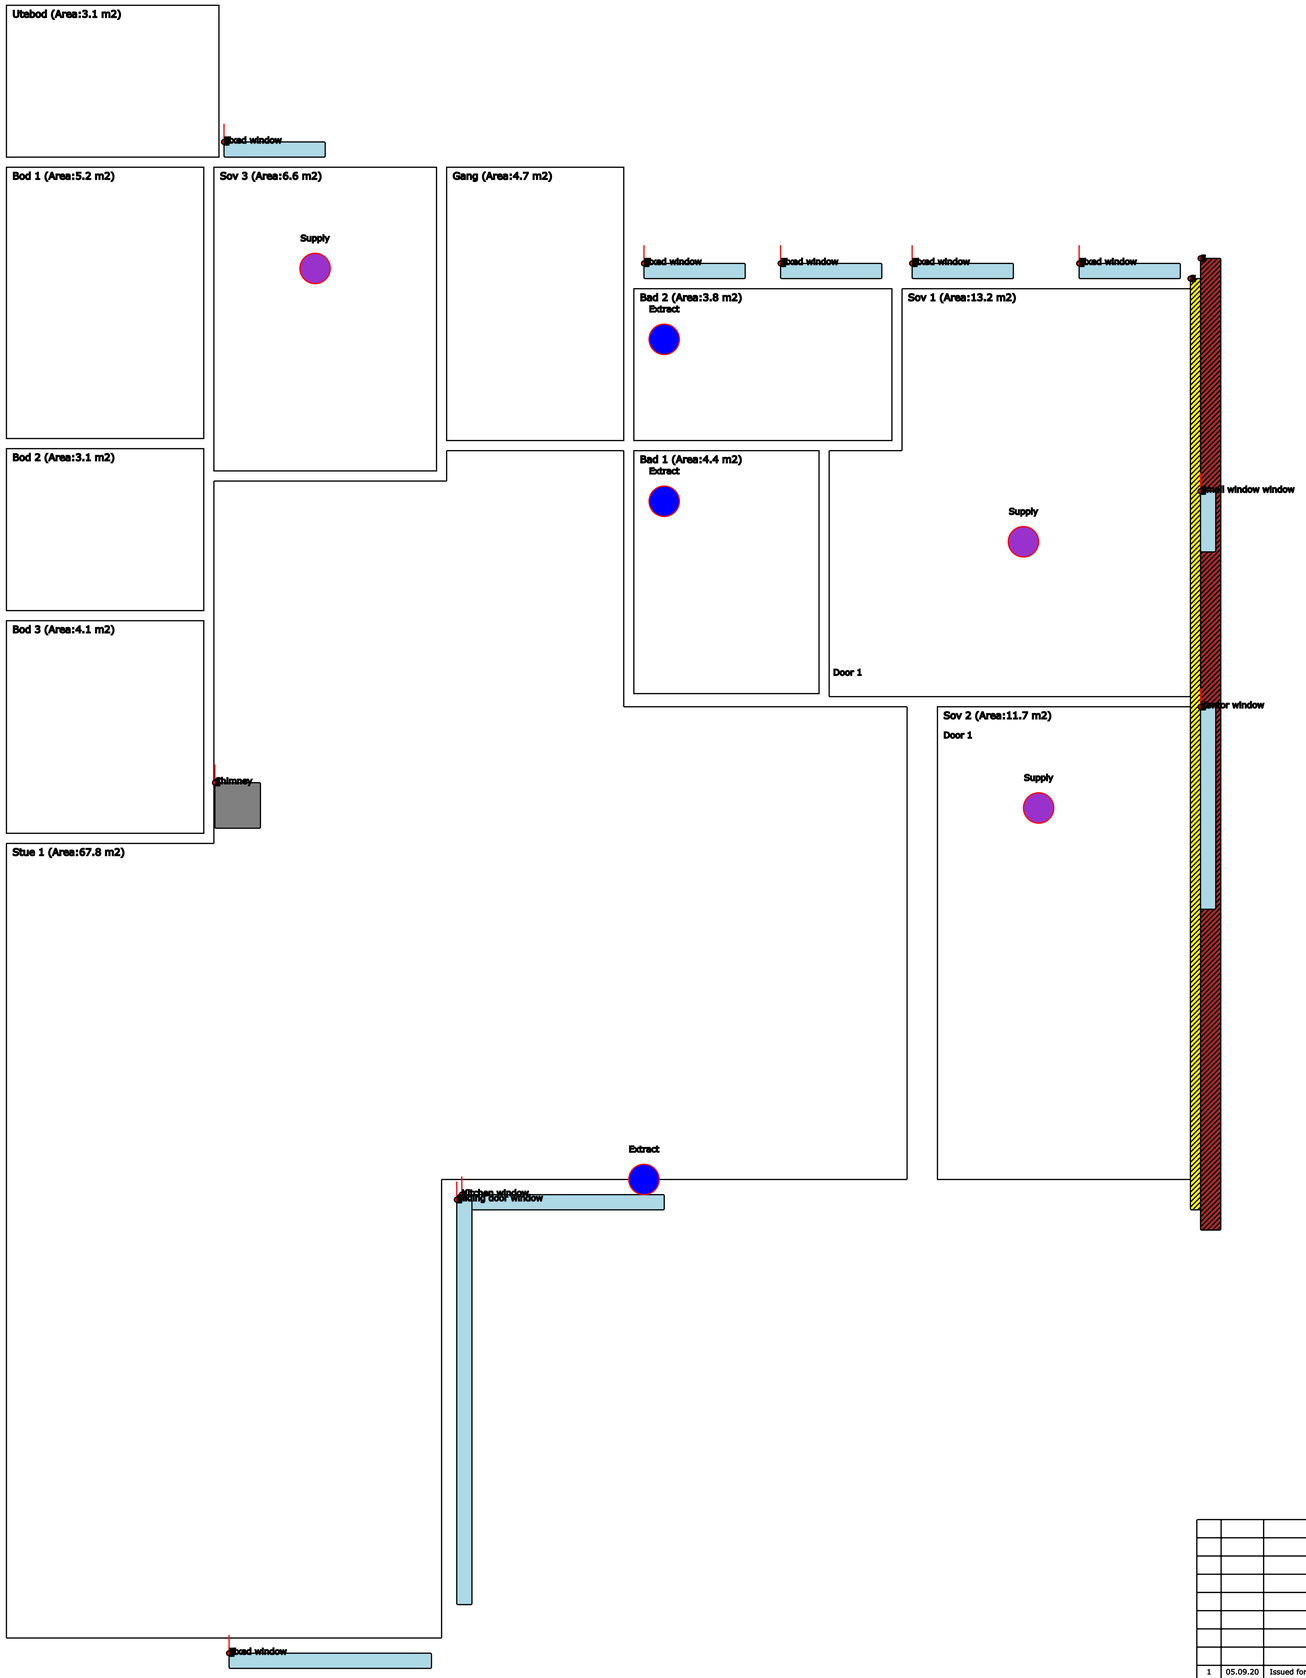

Dwg. No.	Description

Rev.	Date	Description	Drwn	Chkd	Appd
1	05.09.20	Issued for information	HKO	HKO	HKO

PLANT: Nattlandsfjellet 183

PROJECT NAME: R1

PD. NO.: -

AREA/LOCATION: N00

DISC.: LANDSCAPE

SCALE: A3

ORIGINATOR DRW. NO.: NA

ORIGINATOR NAME

DRAWING TITLE

Layout New

Mechanical Ventilation

DRAWING NO.: 183-V002

REV NO.: 1

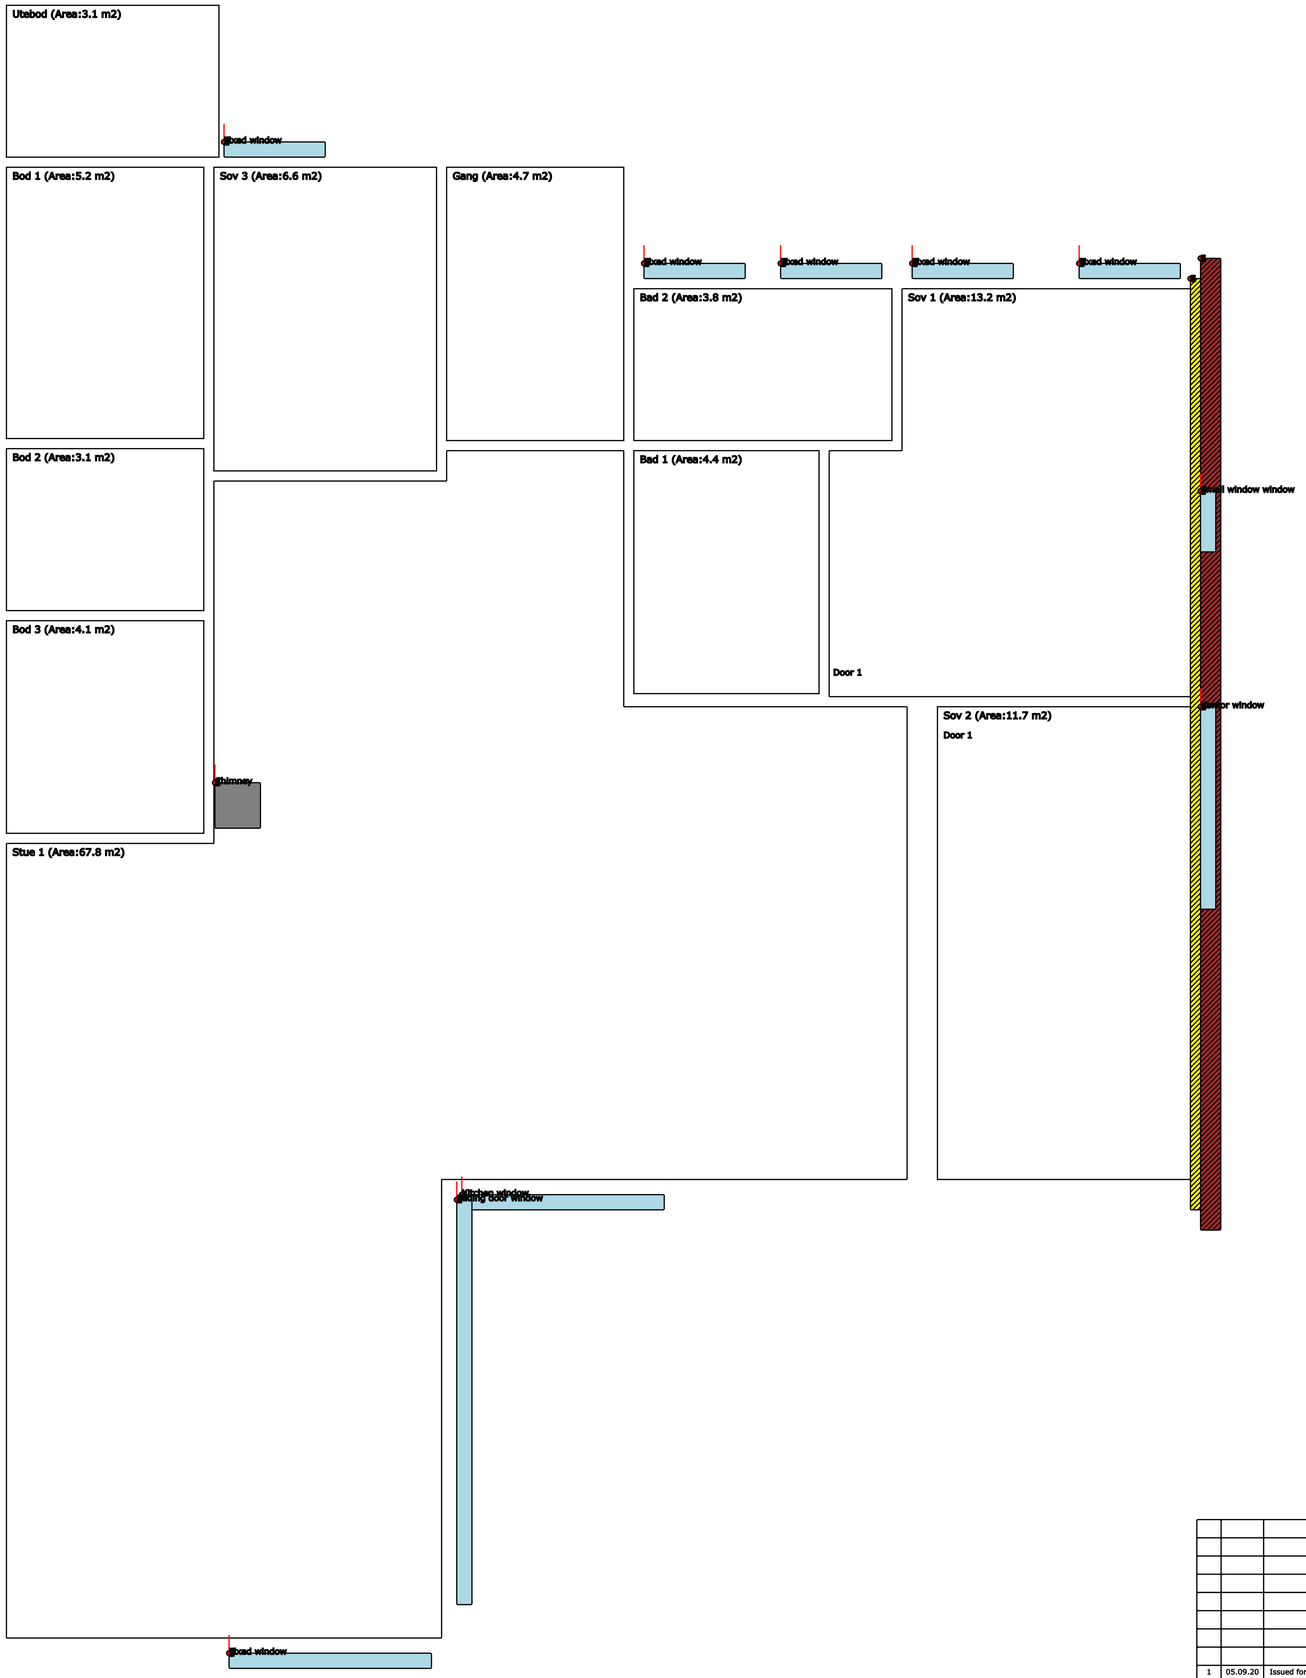

Dwg. No.	Description

Rev.	Date	Description	Drwn	Chkd	Appd
1	05.09.20	Issued for information	HKO	HKO	HKO

PLANT: Nattlandsfjellet 183
PROJECT NAME: R1
PD. NO.: -
AREA/LOCATION: N00
DWG.: LANDSCAPE
SCALE: A3
ORIGINATOR DRW. NO.: NA
ORIGINATOR NAME:

DRAWING TITLE: Layout New Walls

DRAWING NO.: 183-W002

REV NO.: 1