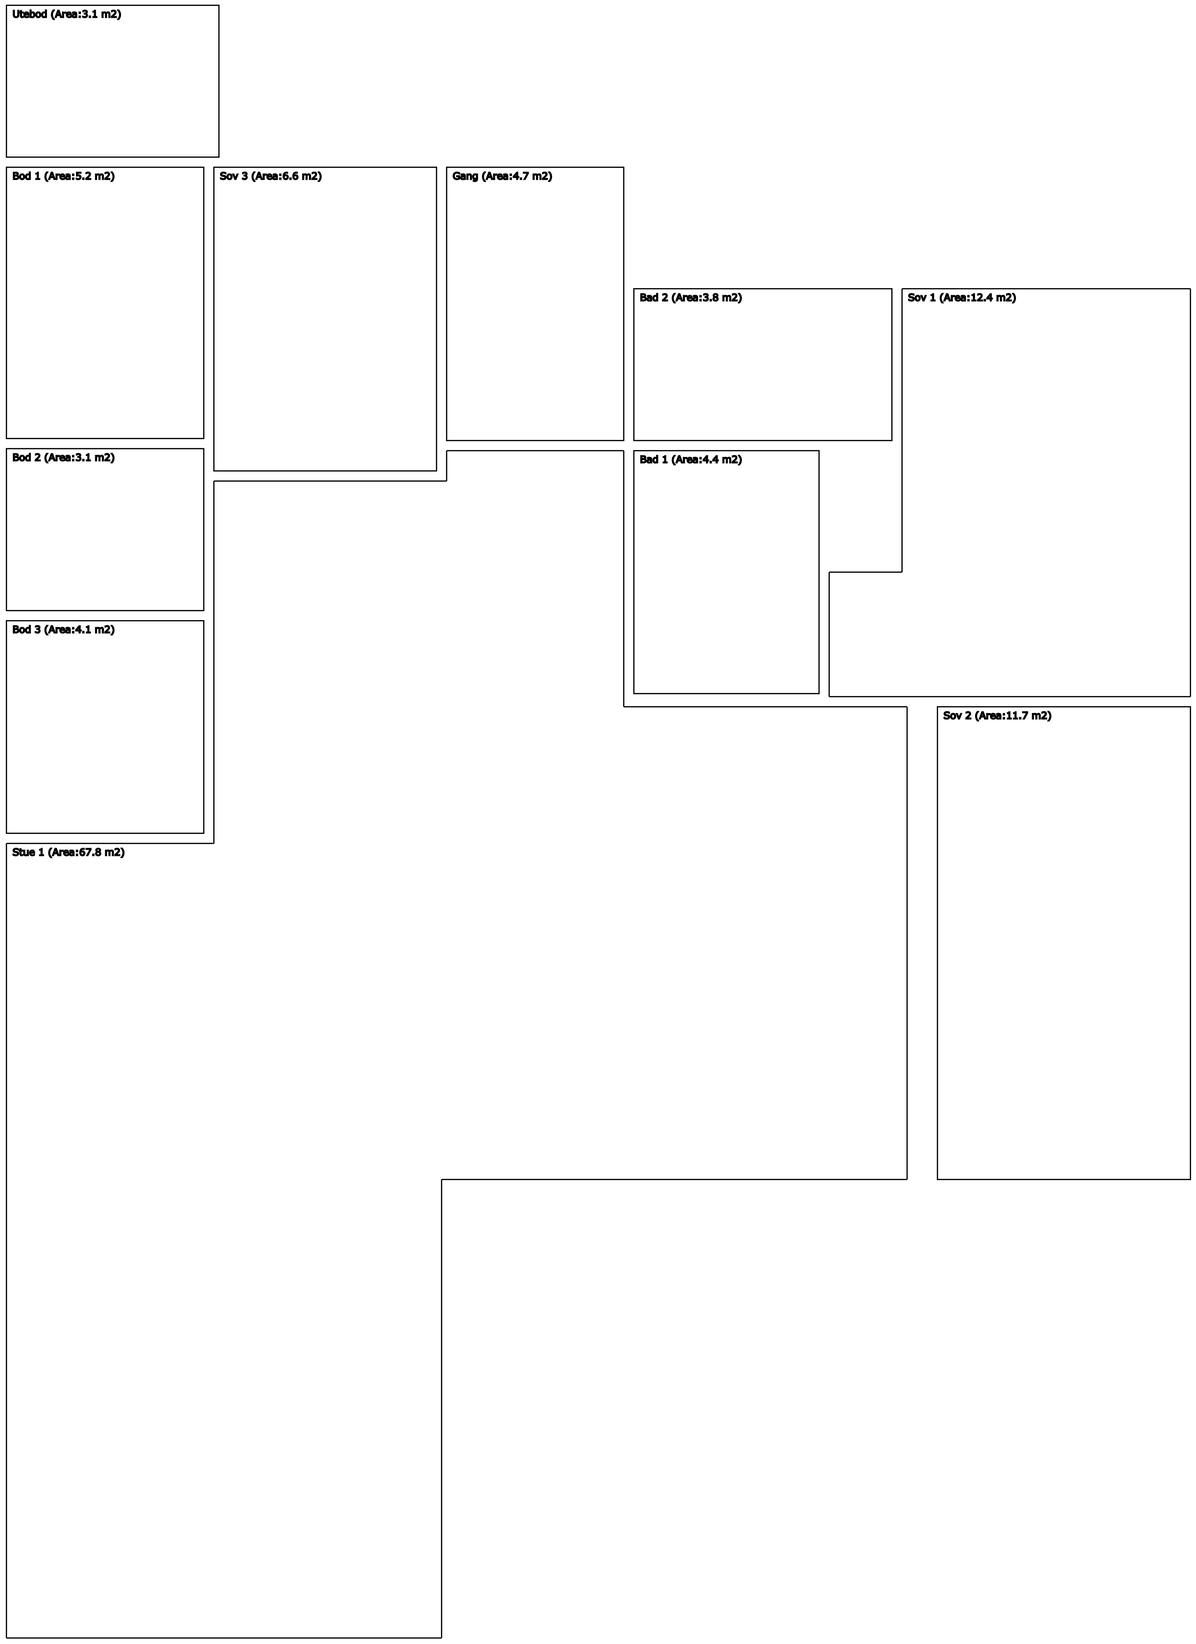

Dwg. No.	Description

Rev.	Date	Description	Drwn	Chkd	Appd
2	28.10.20	Issued for information	HKO	HKO	HKO
1	05.09.20	Issued for information	HKO	HKO	HKO

1 8 3

PLANT: Nattlandsfjellet 183

PROJECT NAME: RL

PD. NO.: -

AREA/LOCATION: N00

DISC.: LANDSCAPE

SCALE: A3

ORIGINATOR DRW. NO.: NA

ORIGINATOR NAME:

DRAWING TITLE: Layout New Rooms

DRAWING NO.: 183-A002

REV NO.: 2

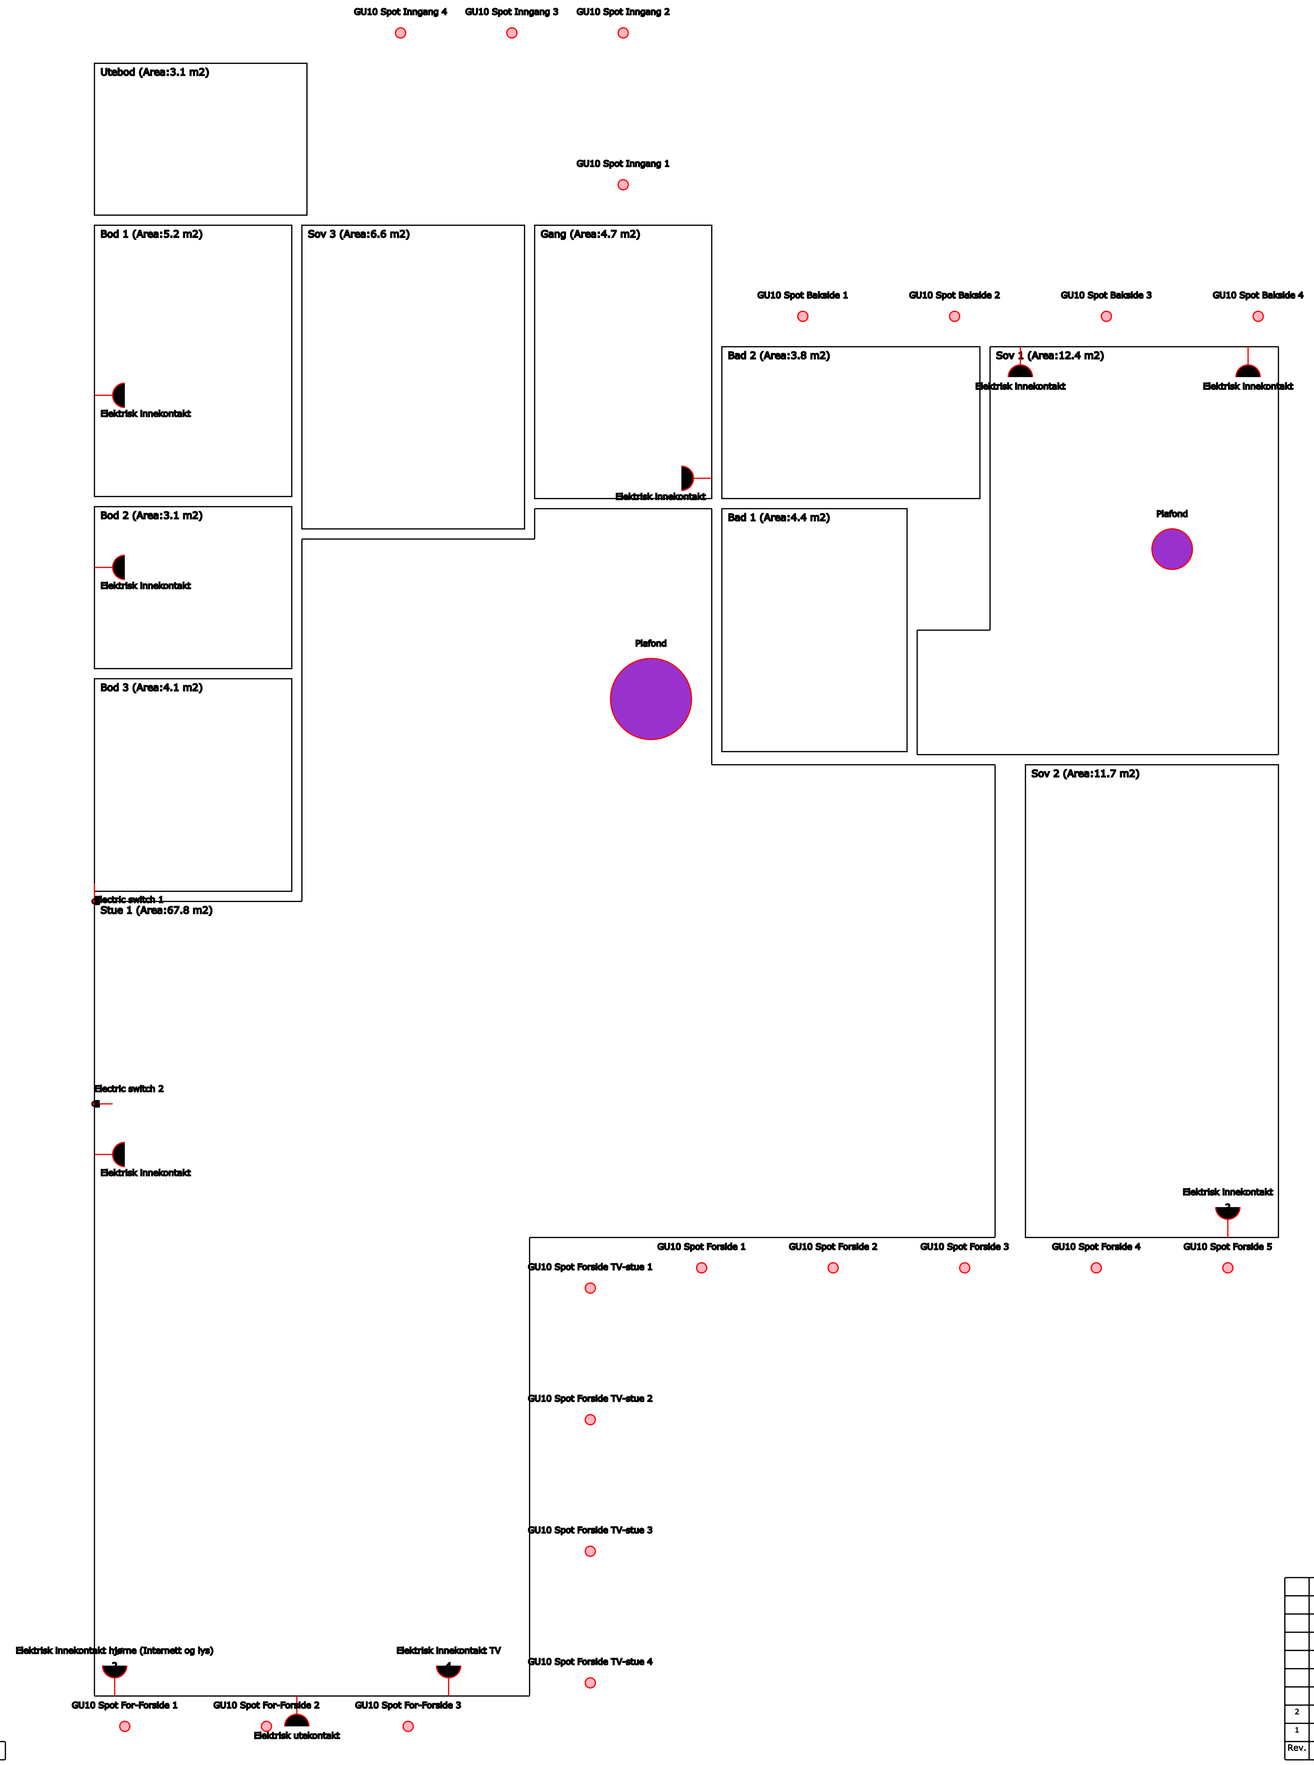

Dwg. No.	Description

Rev.	Date	Description	Drwn	Chkd	Appd
2	28.10.20	Issued for Information	HKO	HKO	HKO
1	05.09.20	Issued for Information	HKO	HKO	HKO

1 8 3

PLANT: Nattlandsfjellet 183

PROJECT NAME: R1

PD. NO.: -

AREA/LOCATION: N00

FORMAT: LANDSCAPE

SCALE: A3

ORIGINATOR DRW. NO.: NA

ORIGINATOR NAME

DRAWING TITLE: Layout New Electrical

DRAWING NO.: 183-E002

REV NO.: 2

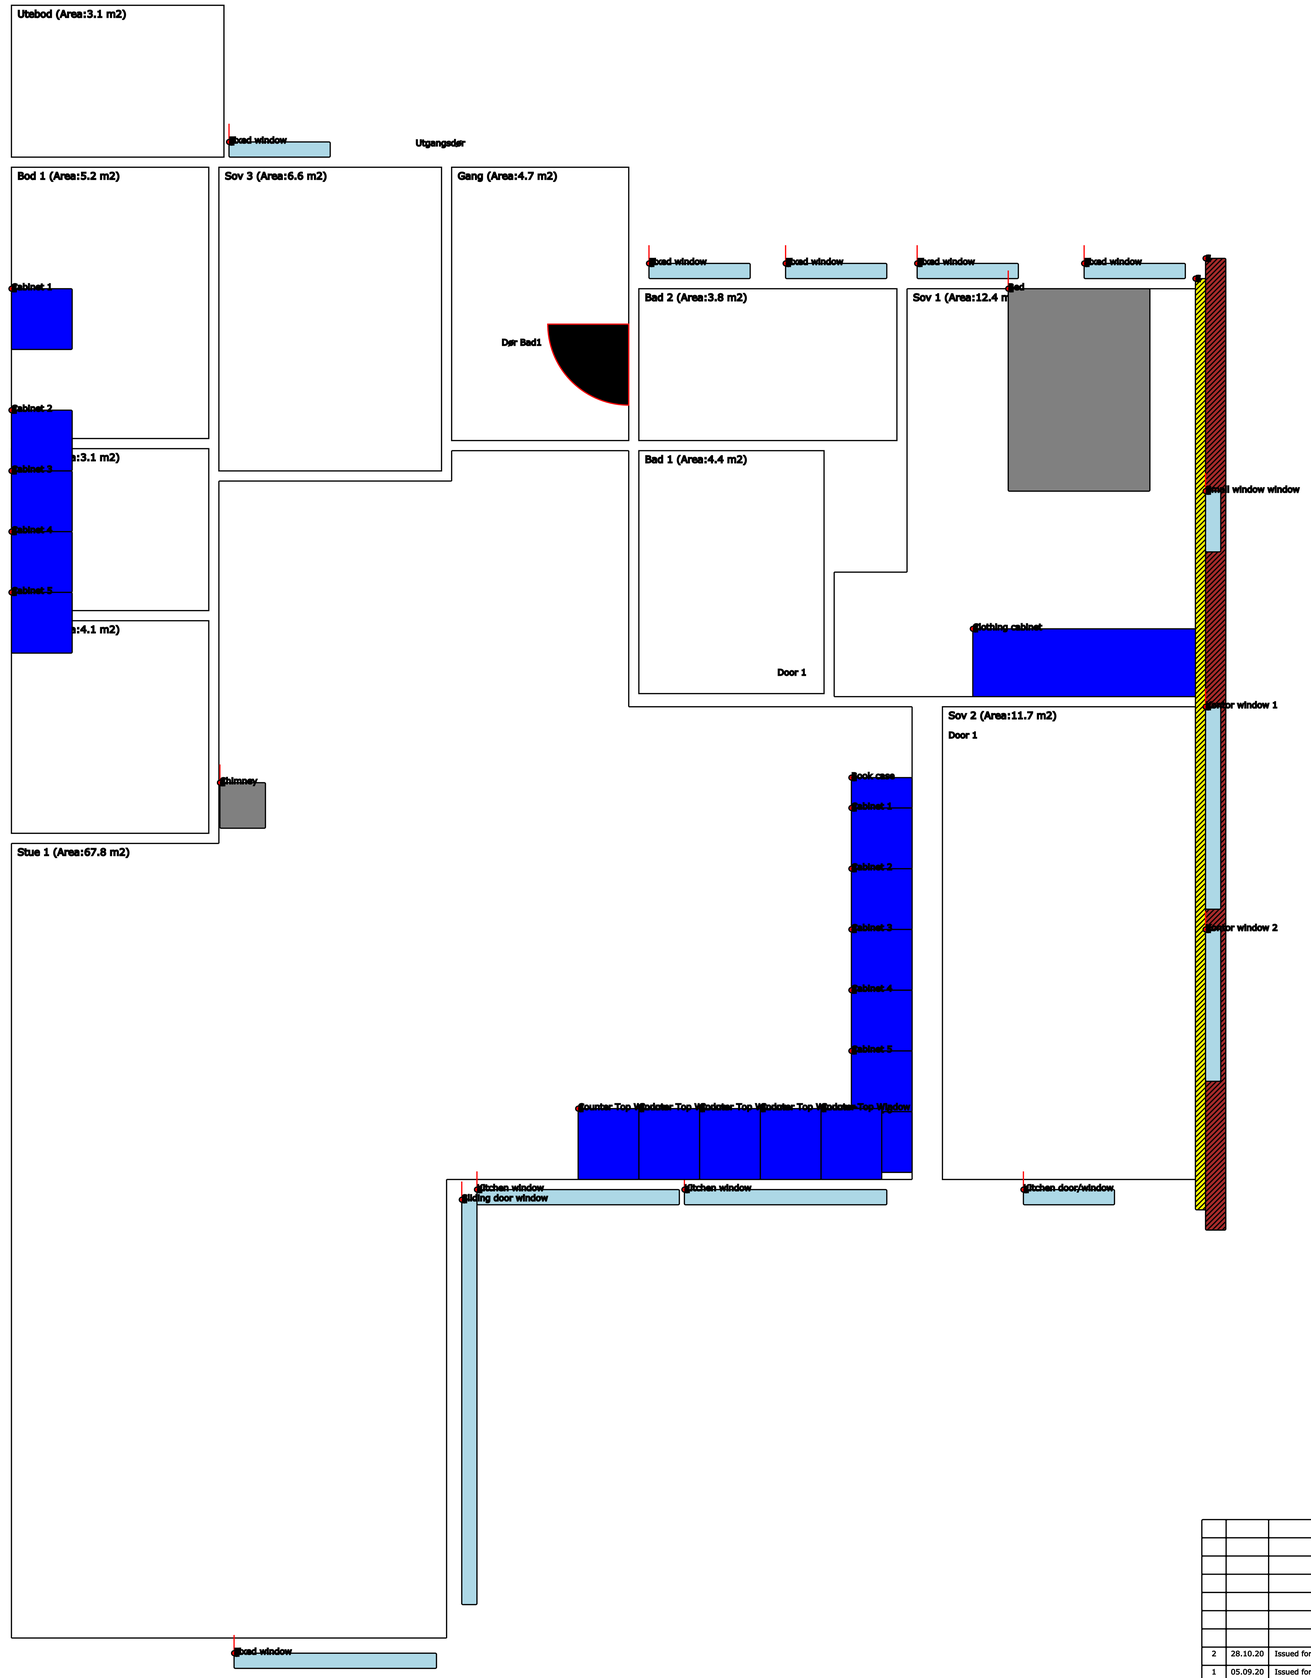

Dwg. No.	Description

Rev.	Date	Description	Drwn	Chkd	Appd
2	28.10.20	Issued for Information	HKO	HKO	HKO
1	05.09.20	Issued for Information	HKO	HKO	HKO

1 8 3

PLANT: Nattlandsfjellet 183

PROJECT NAME: K1

PO. NO.: -

AREA/LOCATION: N00

FORMAT: LANDSCAPE

SCALE: A3

ORIGINATOR DRW. NO.: NA

ORIGINATOR NAME

DRAWING TITLE: Layout New Interior Design

DRAWING NO.: 183-I001

REV NO.: 2

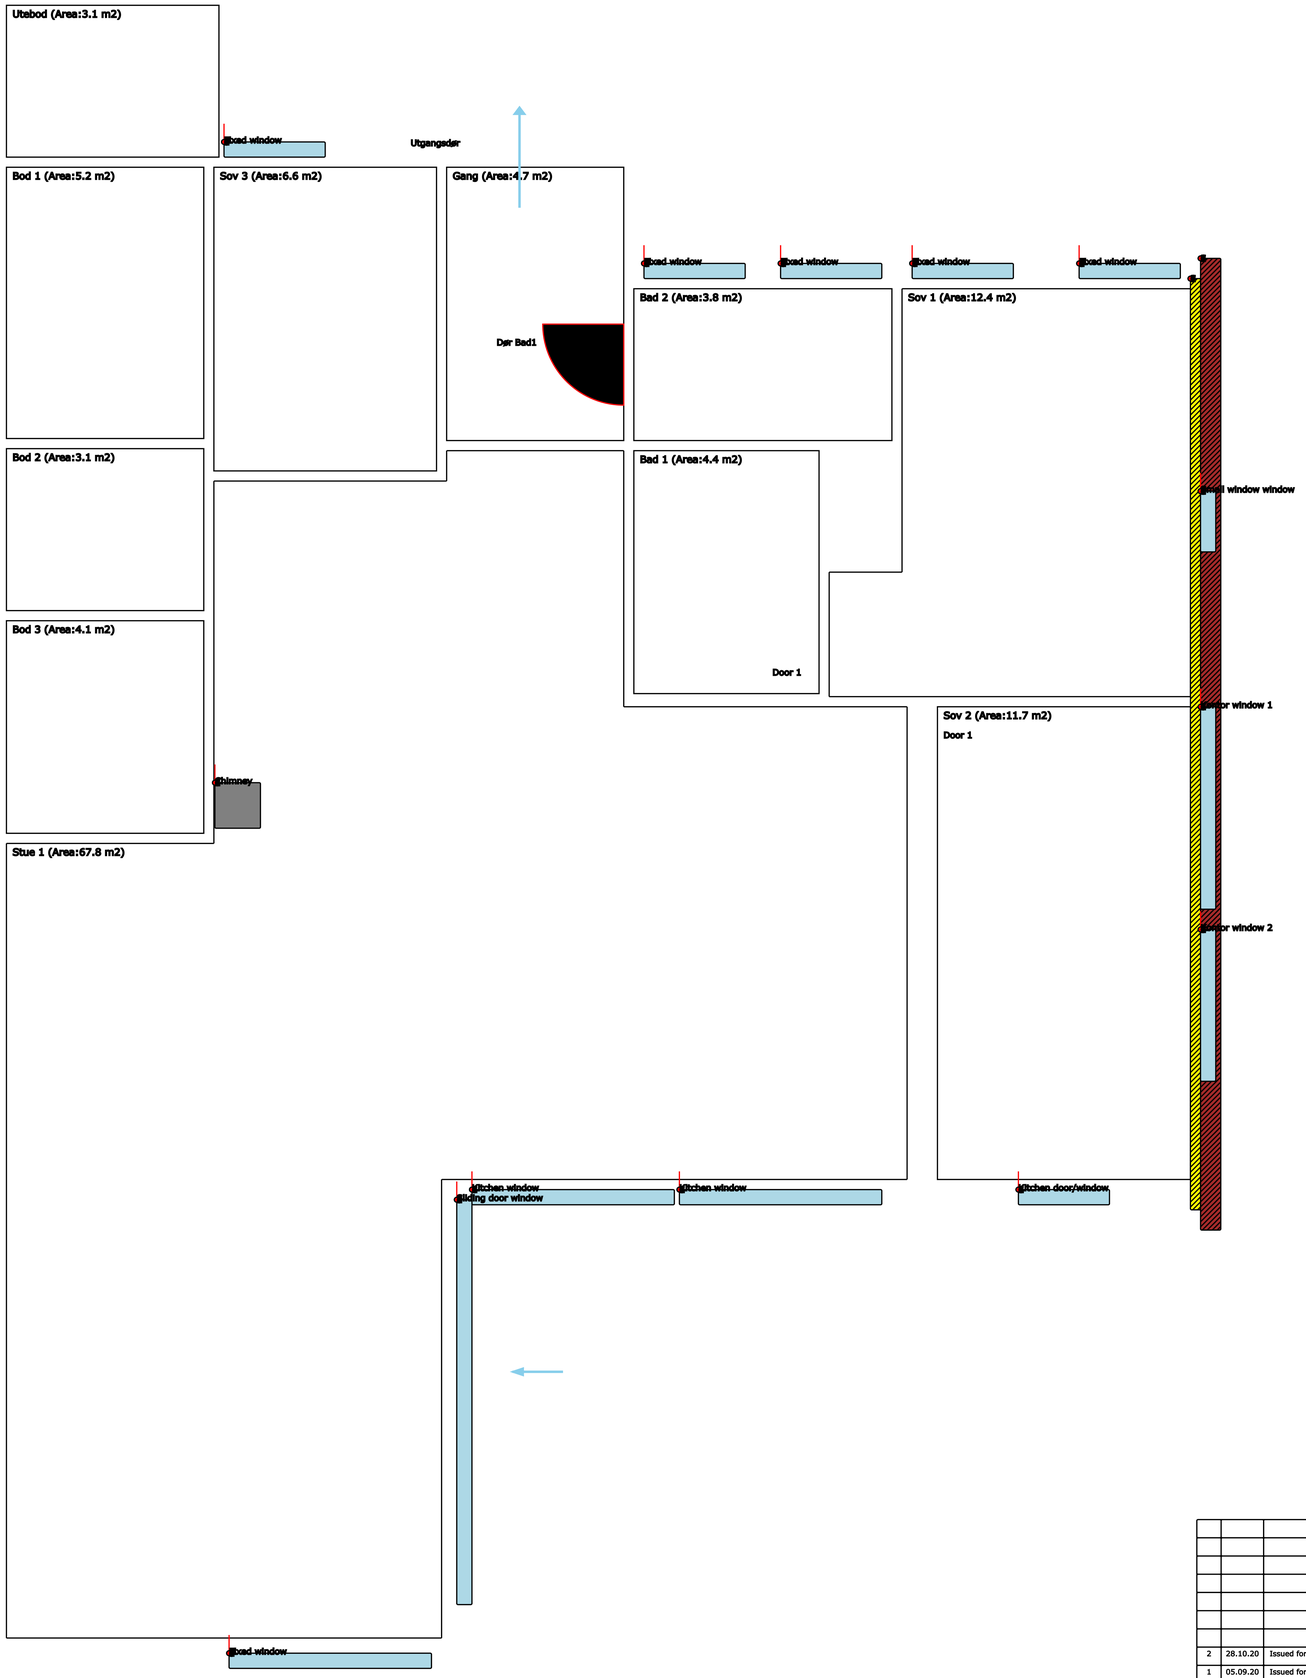

Dwg. No.	Description

Rev.	Date	Description	Drwn	Chkd	Appd
2	28.10.20	Issued for information	HKO	HKO	HKO
1	05.09.20	Issued for information	HKO	HKO	HKO

1 8 3

PLANT: Nattlandsfjellet 183

PROJECT NAME: R1

PD. NO.: -

AREA/LOCATION: N00

FORMAT: LANDSCAPE

SCALE: A3

ORIGINATOR DRW. NO.: NA

ORIGINATOR NAME

DRAWING TITLE

Layout New

Natural Ventilation

DRAWING NO.: 183-V001

REV NO.: 2

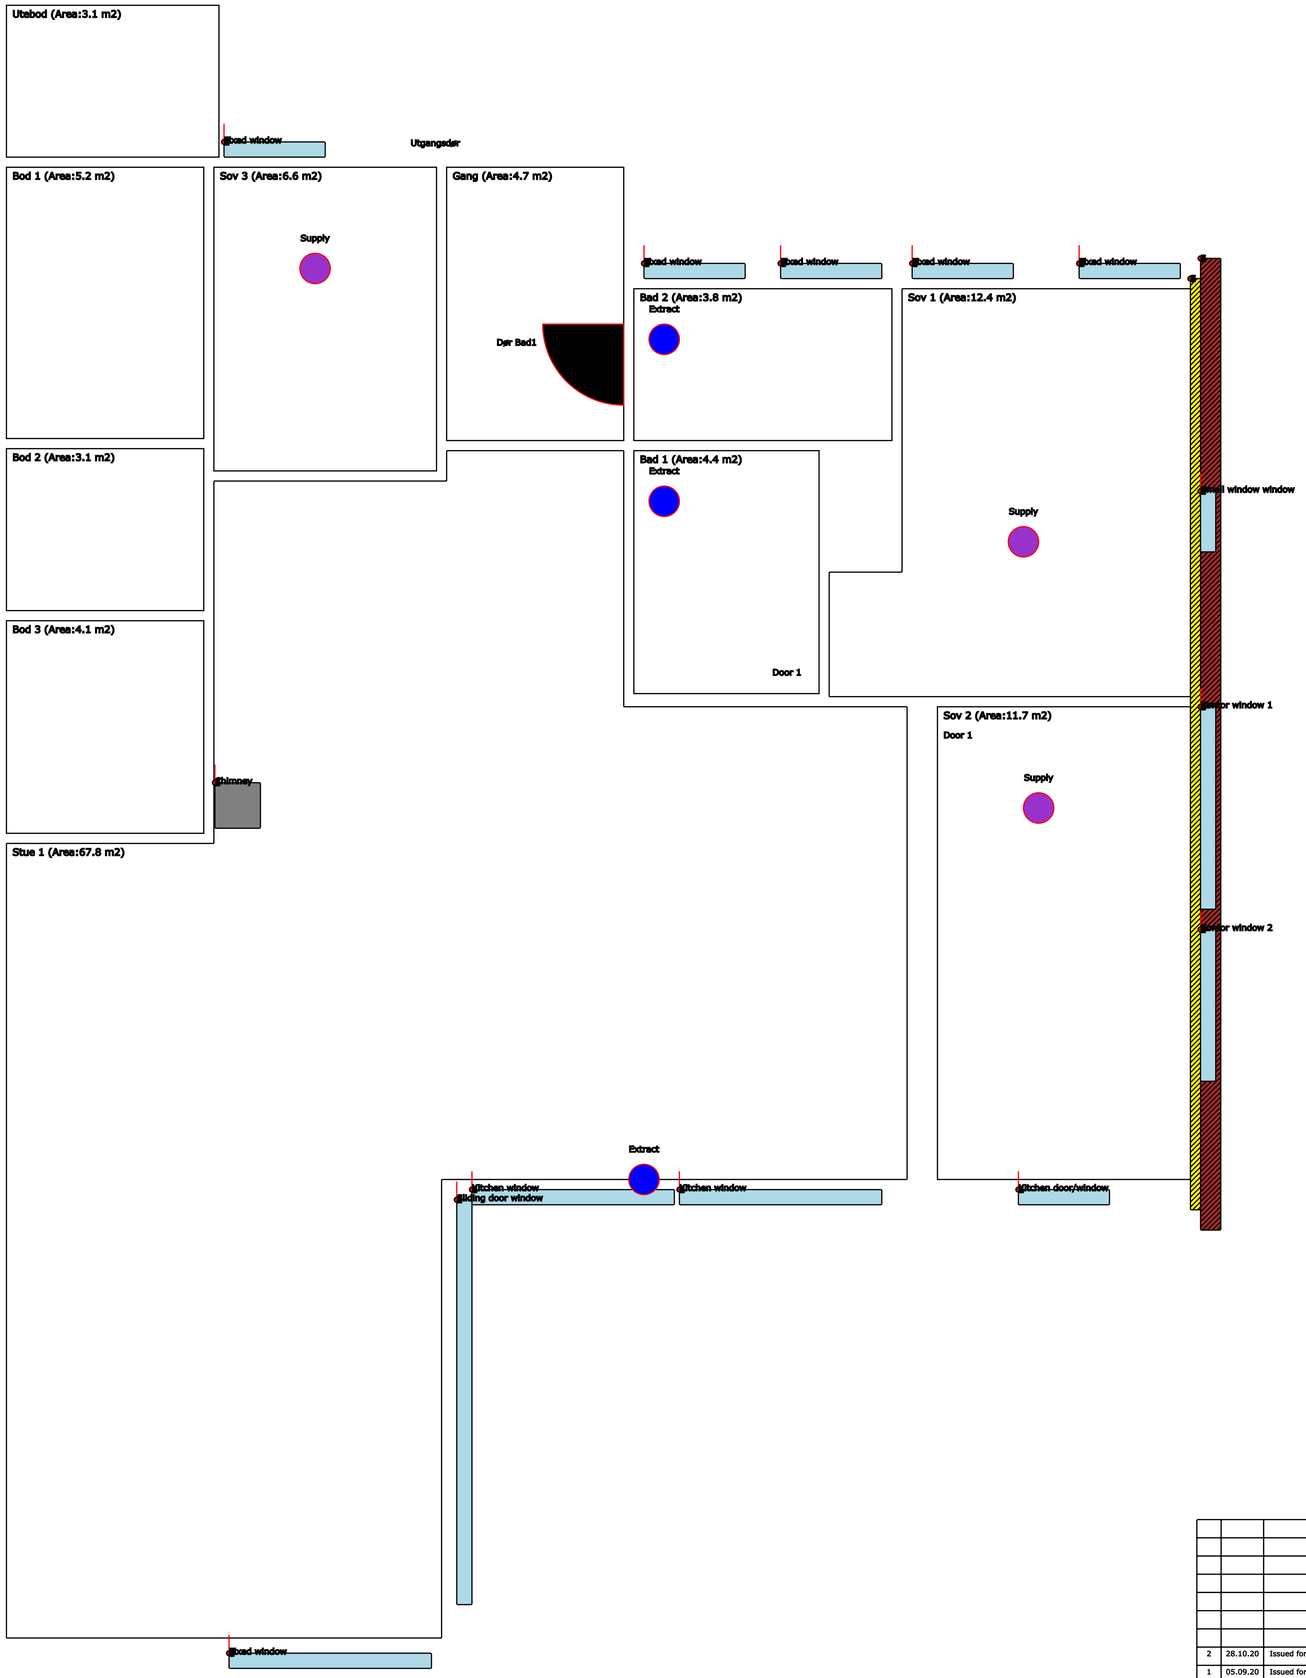

Dwg. No.	Description

Rev.	Date	Description	Drwn	Chkd	Appd
2	28.10.20	Issued for information	HKO	HKO	HKO
1	05.09.20	Issued for information	HKO	HKO	HKO

1 8 3

PLANT: Nattlandsfjellet 183

PROJECT NAME: RL

PD. NO.: -

AREA/LOCATION: N00

PAPER: LANDSCAPE

SCALE: A3

ORIGINATOR DRW. NO.: NA

ORIGINATOR NAME

DRAWING TITLE

Layout New

Mechanical Ventilation

DRAWING NO.: 183-V002

REV NO.: 2

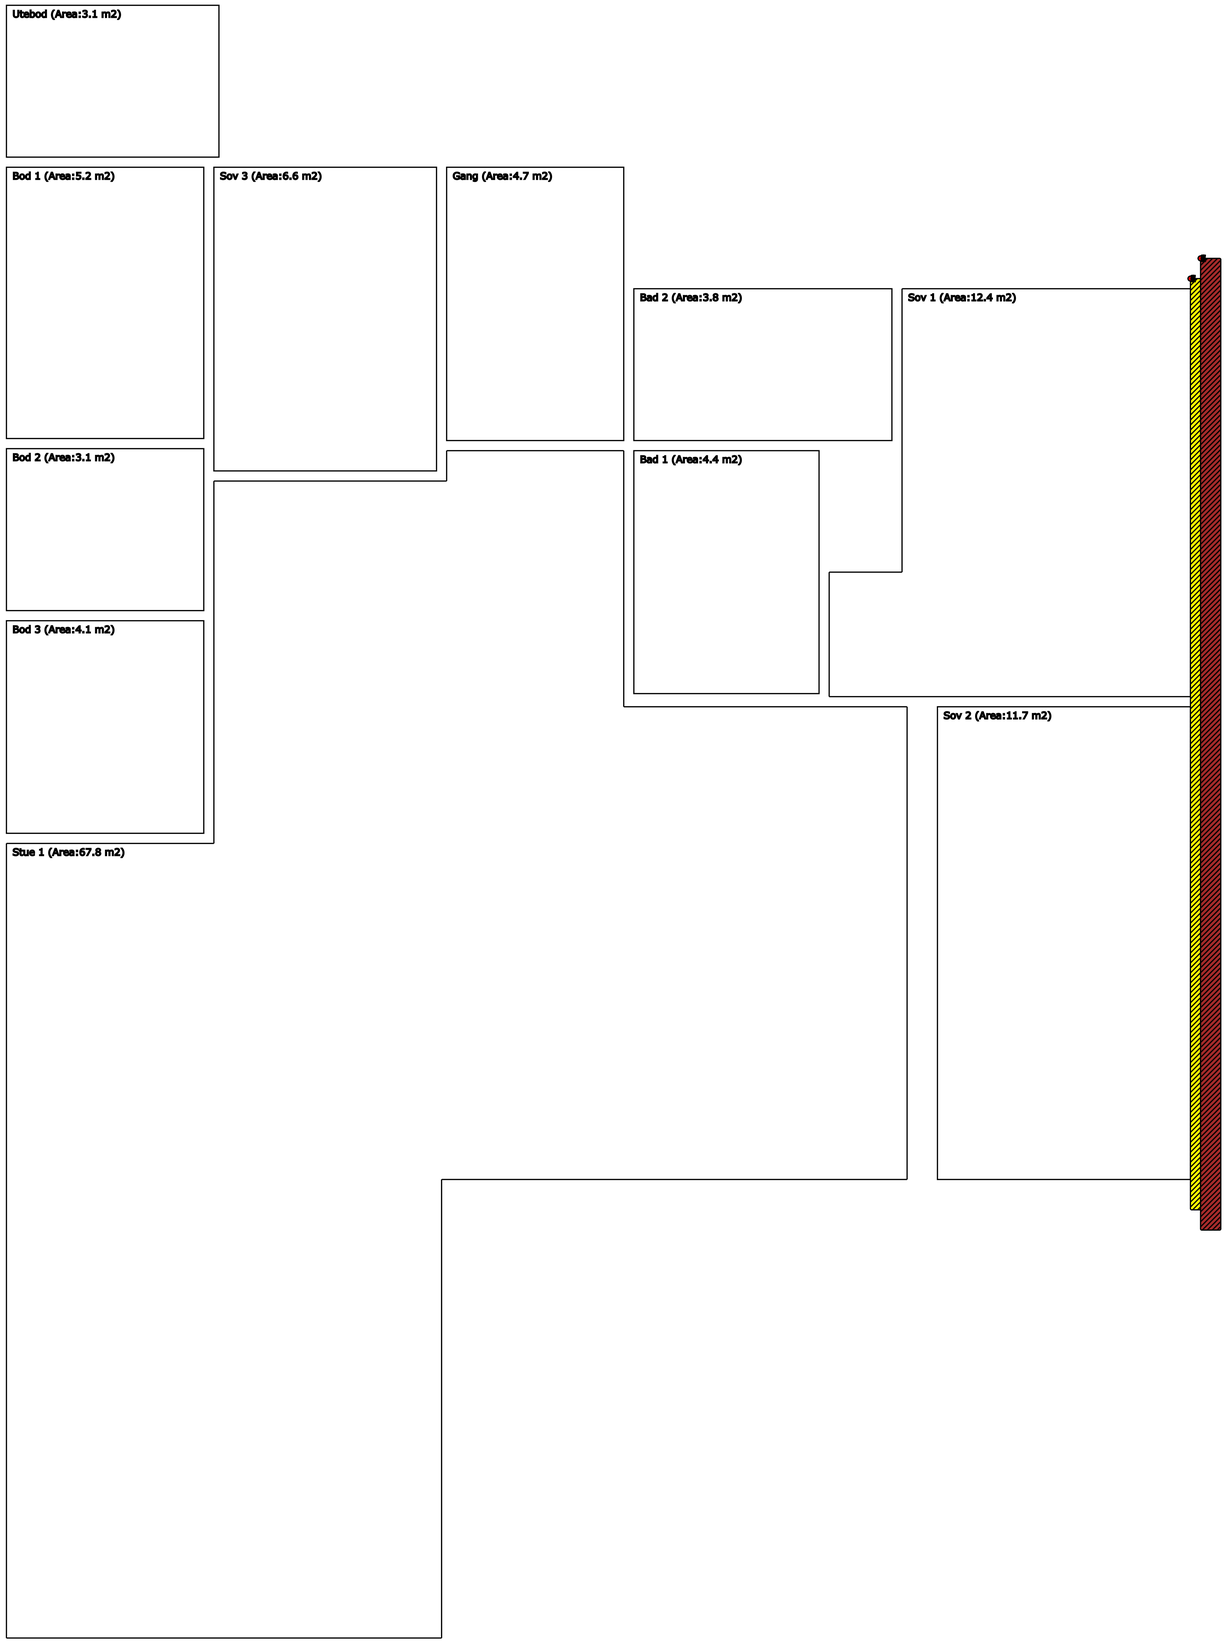
Utebod (Area:3.1 m2)
Bod 1 (Area:5.2 m2)
Sov 3 (Area:6.6 m2)
Gang (Area:4.7 m2)
Bad 2 (Area:3.8 m2)
Sov 1 (Area:12.4 m2)
Bod 2 (Area:3.1 m2)
Bad 1 (Area:4.4 m2)
Bod 3 (Area:4.1 m2)
Sov 2 (Area:11.7 m2)
Stue 1 (Area:67.8 m2)