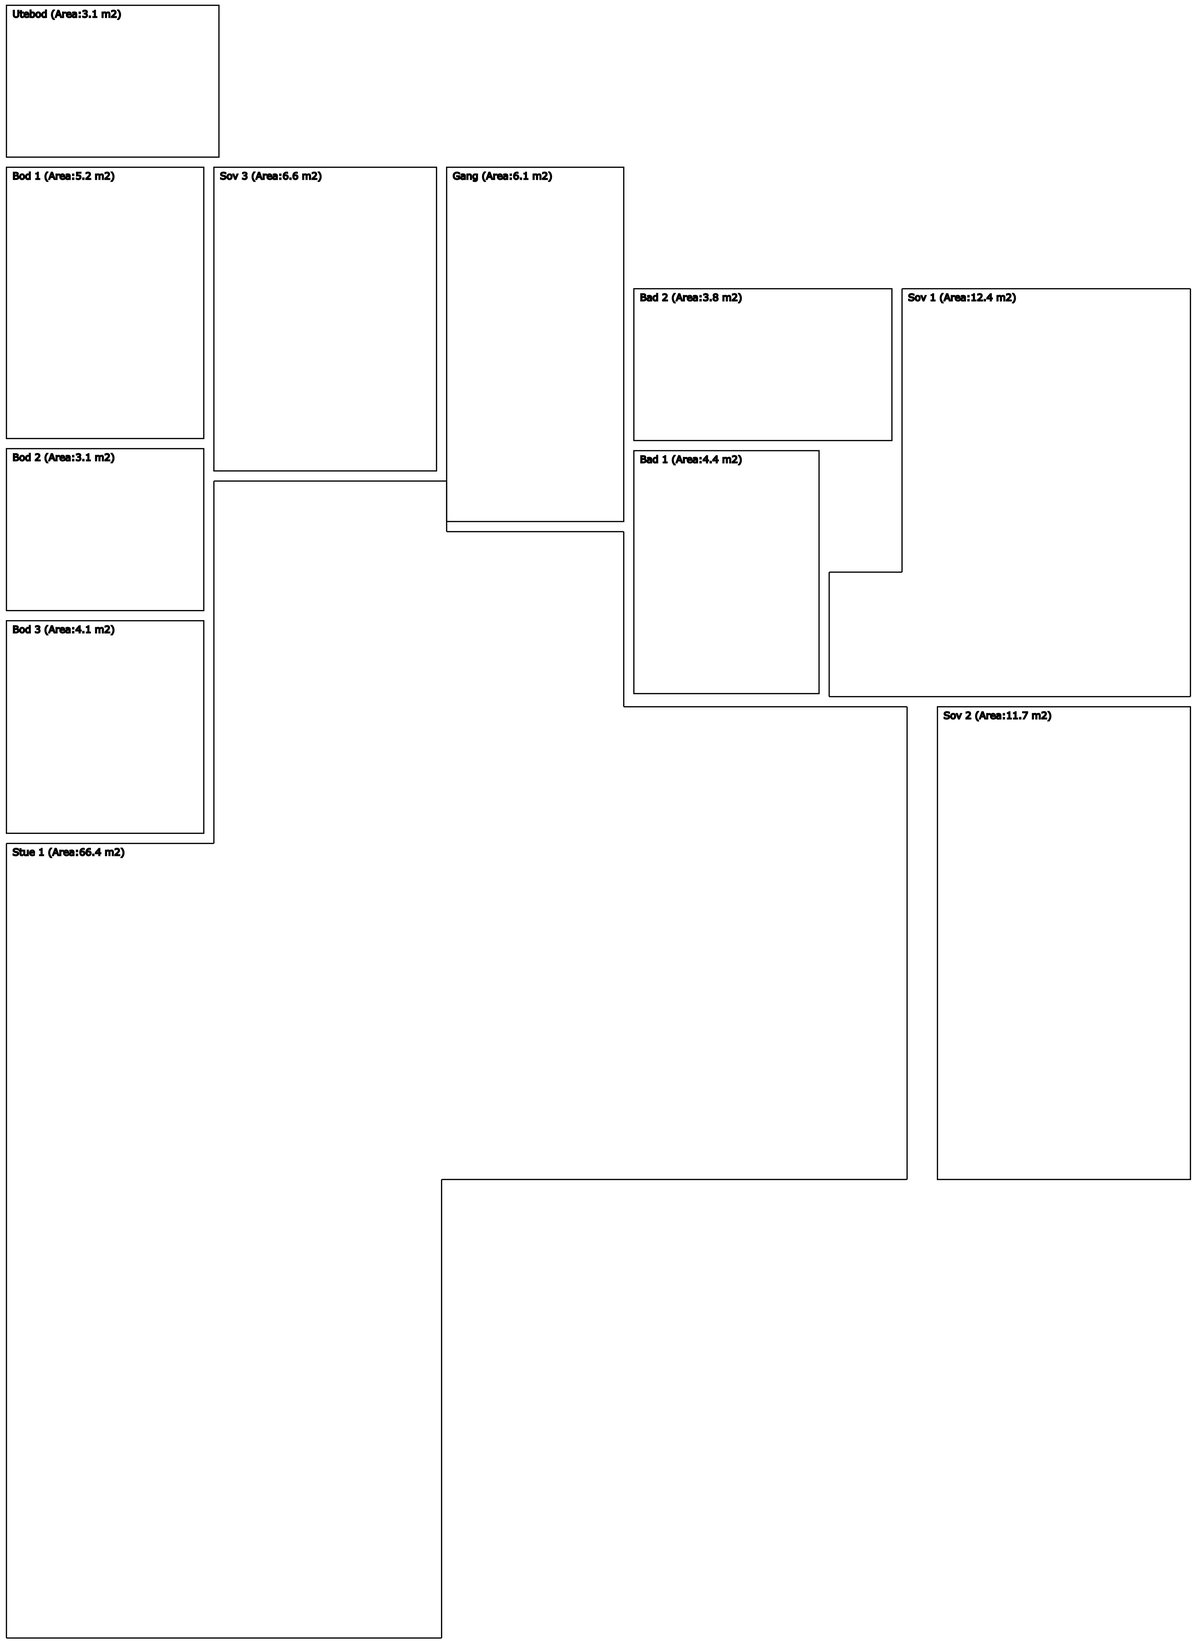

Dwg. No.	Description

Rev.	Date	Description	Drwn	Chkd	Appd
2	28.10.20	Issued for information	HKO	HKO	HKO
1	05.09.20	Issued for information	HKO	HKO	HKO

1 8 3

PLANT: Nattlandsfjellet 183

PROJECT NAME: RL

PD. NO.: -

AREA/LOCATION: N00

DISC.: LANDSCAPE

SCALE: A3

ORIGINATOR DRW. NO.: NA

ORIGINATOR NAME:

DRAWING TITLE: Layout New Rooms

DRAWING NO.: 183-A002

REV NO.: 2

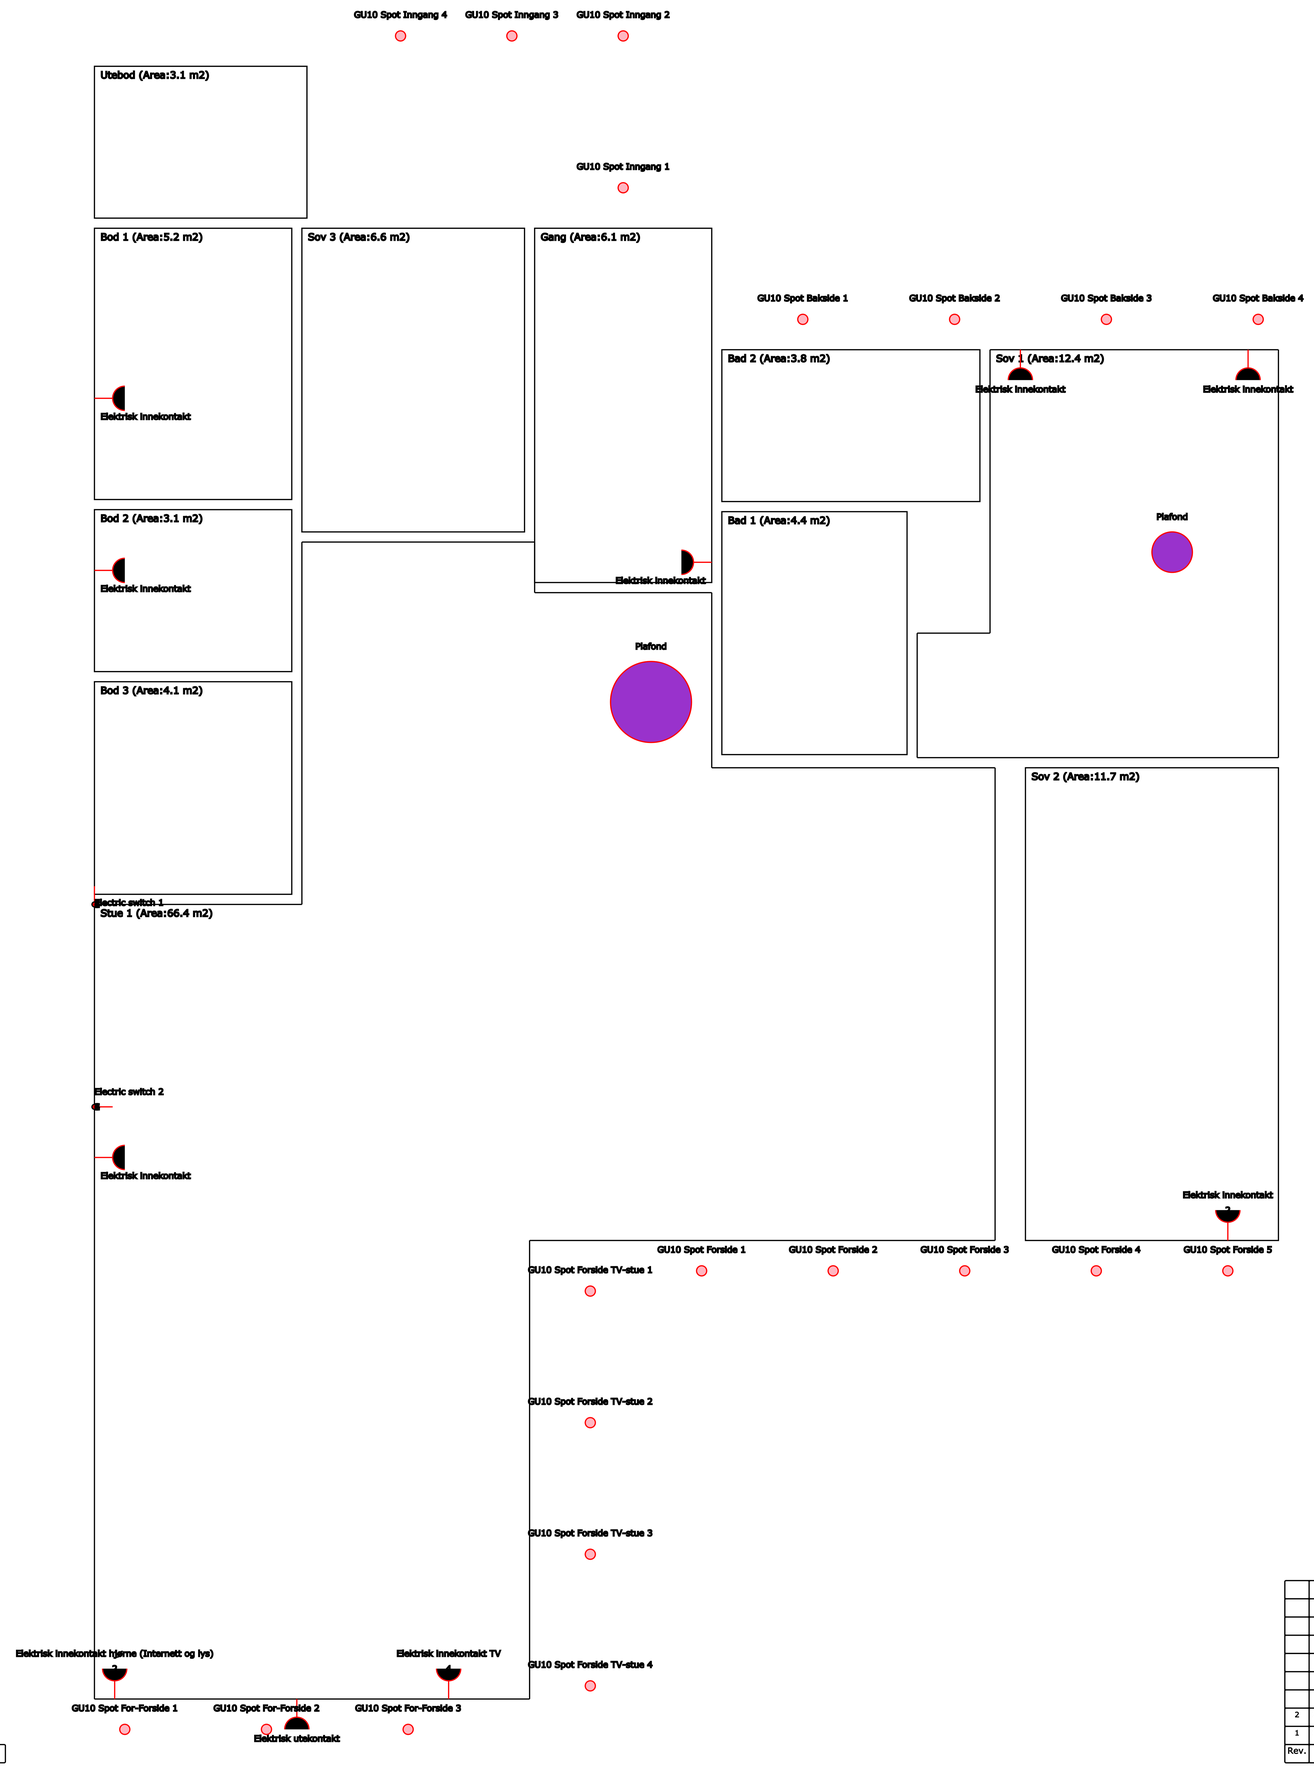

Dwg. No.	Description

Rev.	Date	Description	Drwn	Chkd	Appd
2	28.10.20	Issued for Information	HKO	HKO	HKO
1	05.09.20	Issued for Information	HKO	HKO	HKO

1 8 3

PLANT: Nattlandsfjellet 183

PROJECT NAME: R1

PD. NO.: -

AREA/LOCATION: N00

FORMAT: LANDSCAPE

SCALE: A3

ORIGINATOR DRW. NO.: NA

ORIGINATOR NAME

DRAWING TITLE: Layout New Electrical

DRAWING NO.: 183-E002

REV NO.: 2

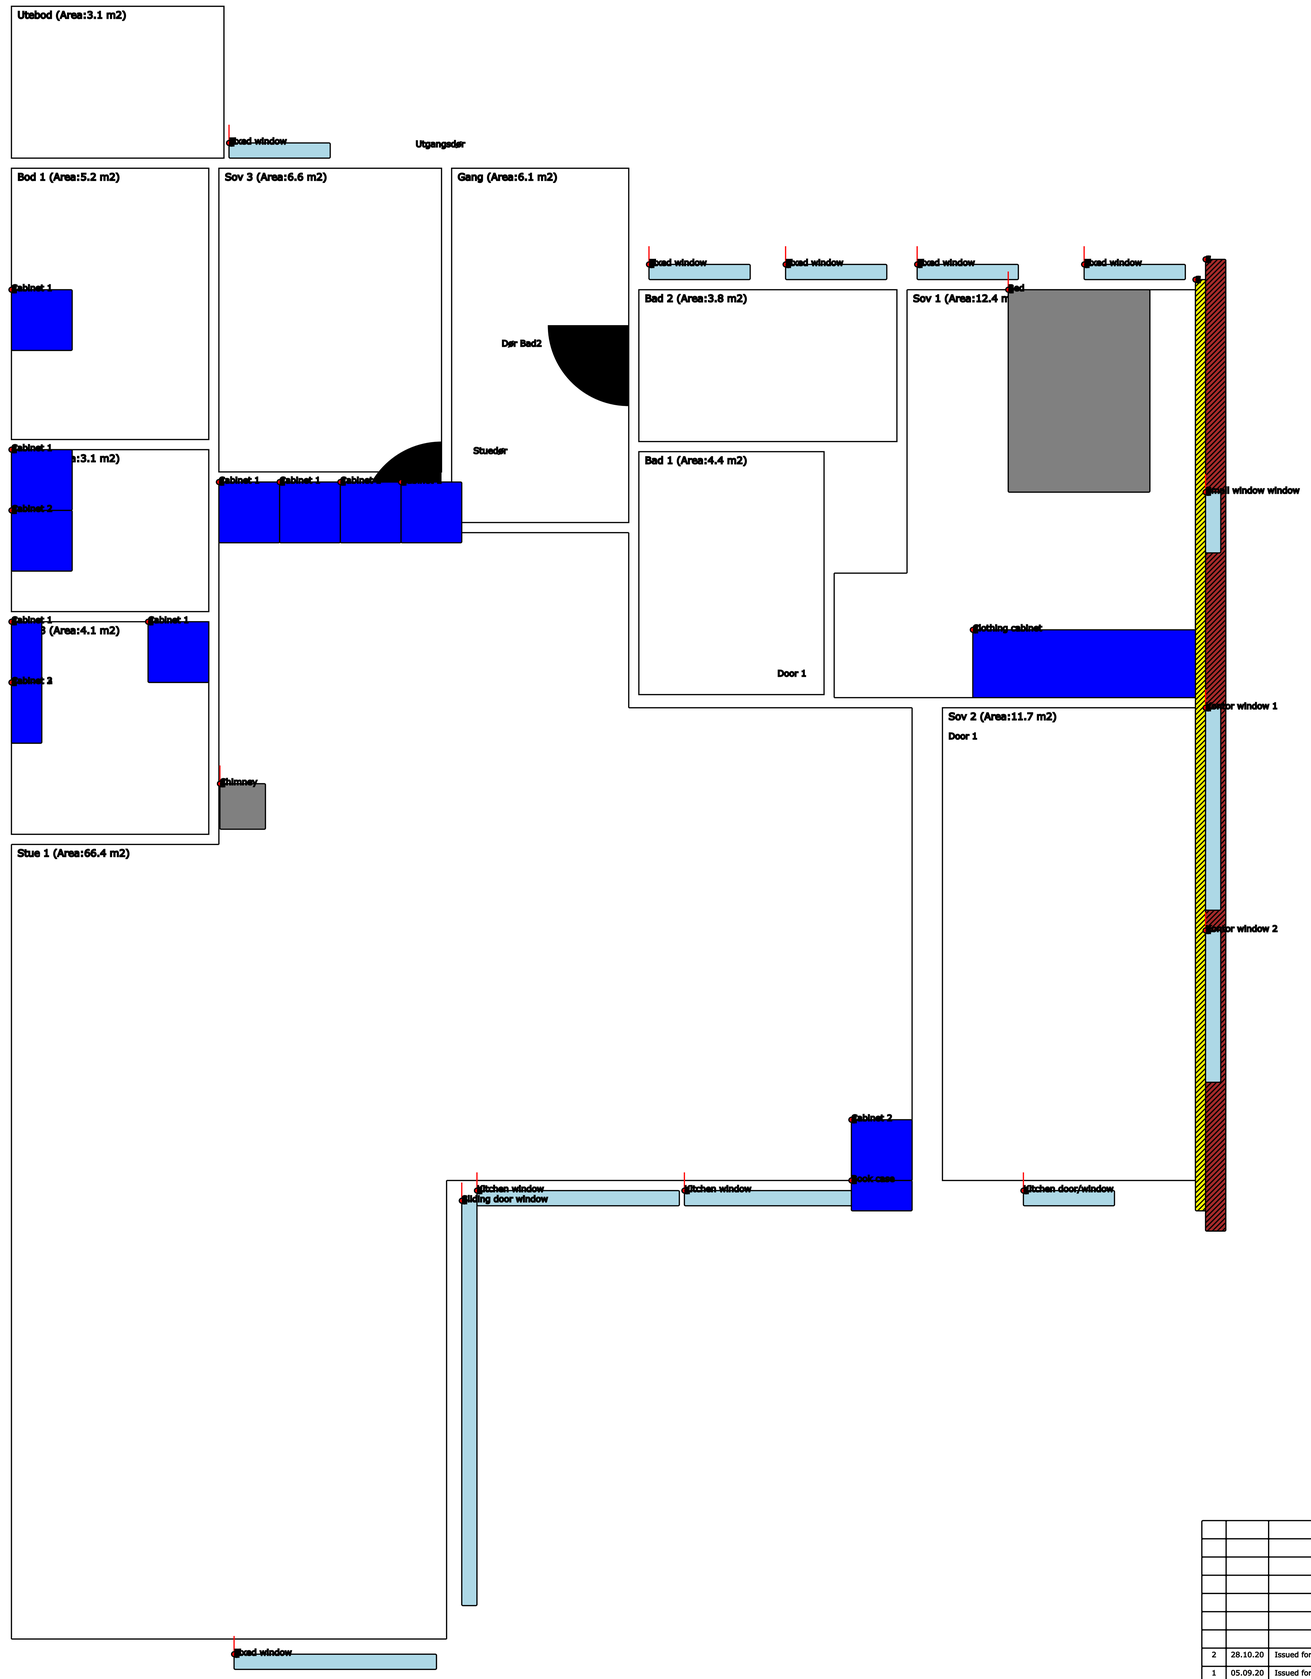
Utebod (Area:3.1 m2)
Bod 1 (Area:5.2 m2)
Sov 3 (Area:6.6 m2)
Gang (Area:6.1 m2)
Bad 2 (Area:3.8 m2)
Sov 1 (Area:12.4 m
Bad 1 (Area:4.4 m2)
Sov 2 (Area:11.7 m2)
Stue 1 (Area:66.4 m2)
Utgangsdør
Dør Bad2
Stuedør
Door 1
Door 1
Chimney
Clothing cabinet
Kitchen window
Sliding door window
Kitchen window
Kitchen door/window
Cabinet 1
Cabinet 2
Cabinet 3
Cabinet 4
Cabinet 5
Cabinet 6
Cabinet 7
Cabinet 8
Cabinet 9
Cabinet 10
Cabinet 11
Cabinet 12
Cabinet 13
Cabinet 14
Cabinet 15
Cabinet 16
Cabinet 17
Cabinet 18
Cabinet 19
Cabinet 20
Cabinet

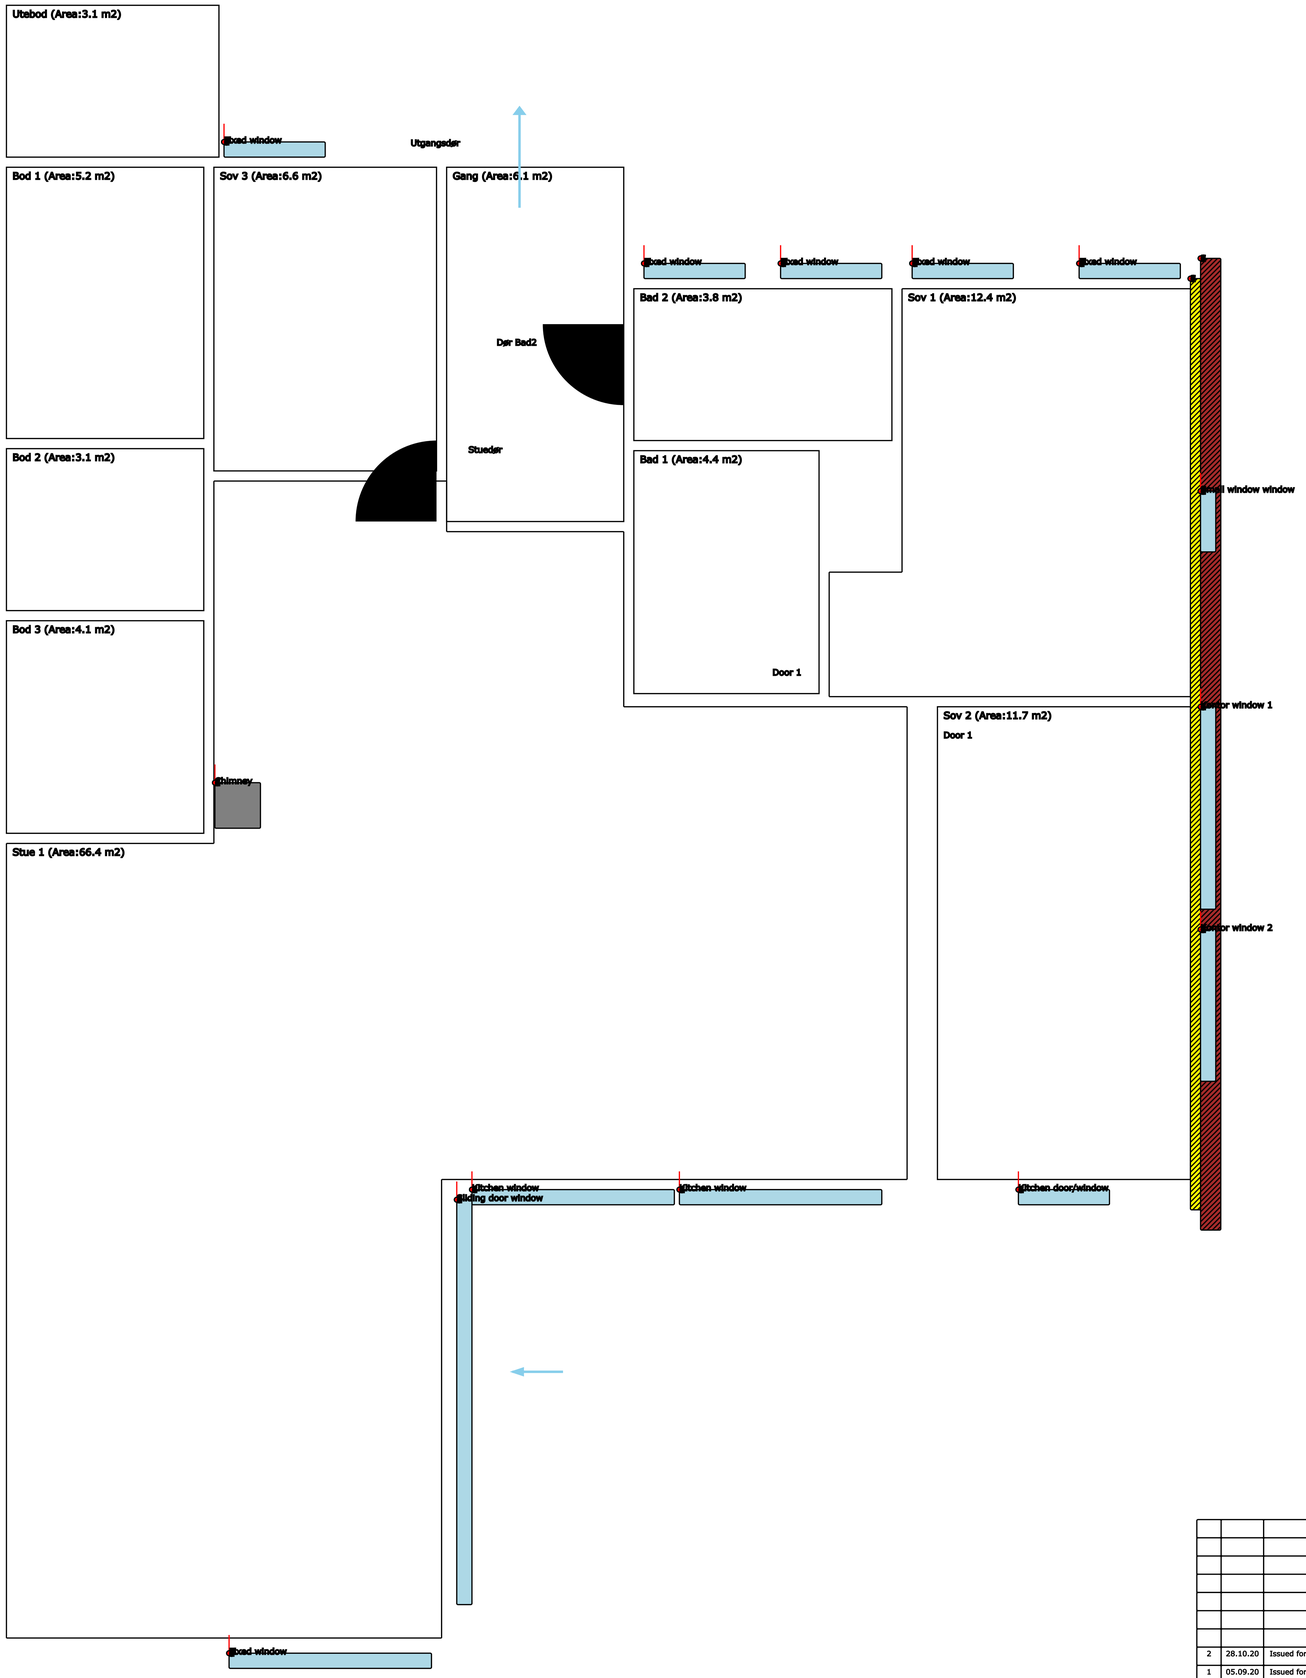

Dwg. No.	Description

Rev.	Date	Description	Drwn	Chkd	Appd
2	28.10.20	Issued for information	HKO	HKO	HKO
1	05.09.20	Issued for information	HKO	HKO	HKO

1 8 3

PLANT: Nattlandsfjellet 183

PROJECT NAME: R1

PD. NO.: -

AREA/LOCATION: N00

LAYOUT: LANDSCAPE

SCALE: A3

ORIGINATOR DRW. NO.: NA

ORIGINATOR NAME

DRAWING TITLE

Layout New

Natural Ventilation

DRAWING NO.: 183-V001

REV NO.: 2

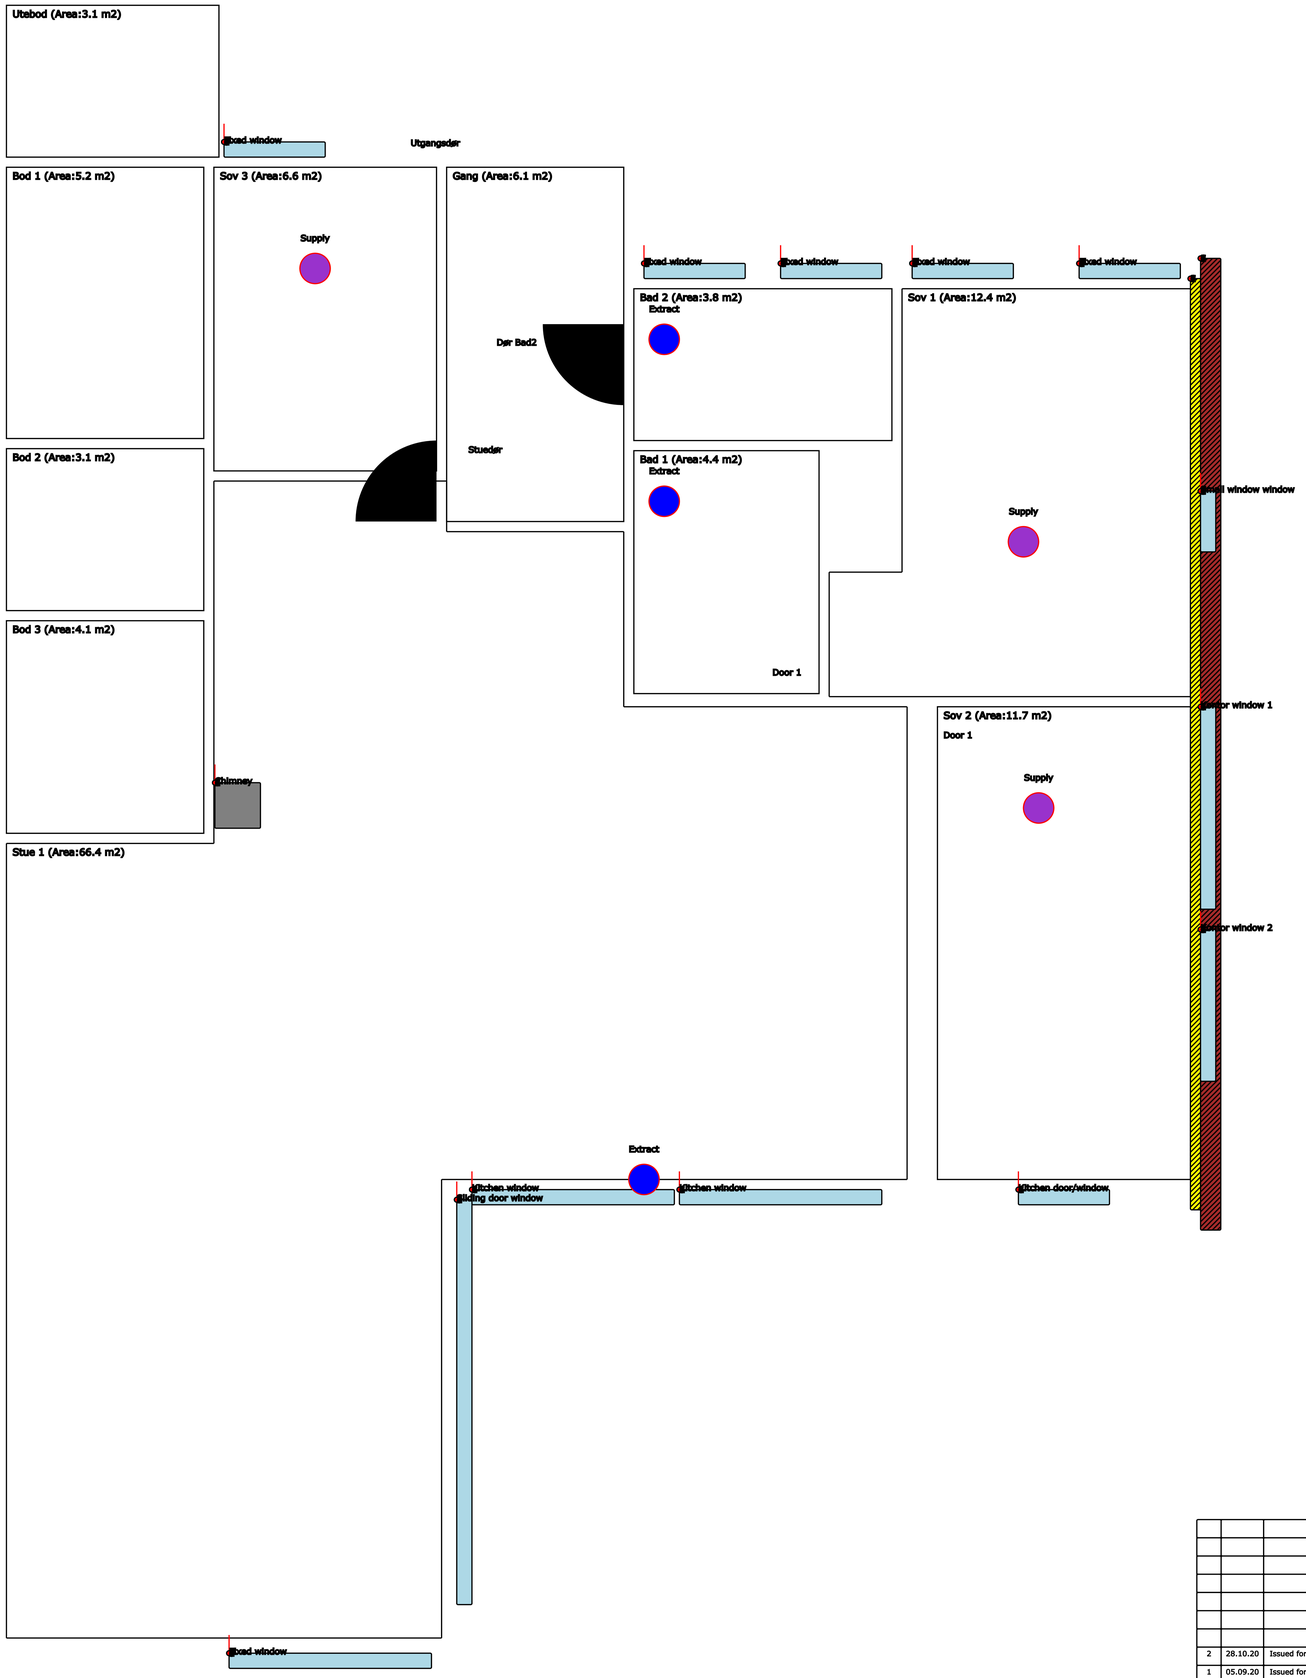

Dwg. No.	Description

Rev.	Date	Description	Drwn	Chkd	Appd
2	28.10.20	Issued for information	HKO	HKO	HKO
1	05.09.20	Issued for information	HKO	HKO	HKO

1 8 3

PLANT: Nattlandsfjellet 183

PROJECT NAME: R1

PO. NO.: -

AREA/LOCATION: N00

PAPER: LANDSCAPE

SCALE: A3

ORIGINATOR DRW. NO.: NA

ORIGINATOR NAME

DRAWING TITLE

Layout New

Mechanical Ventilation

DRAWING NO.: 183-V002

REV NO.: 2

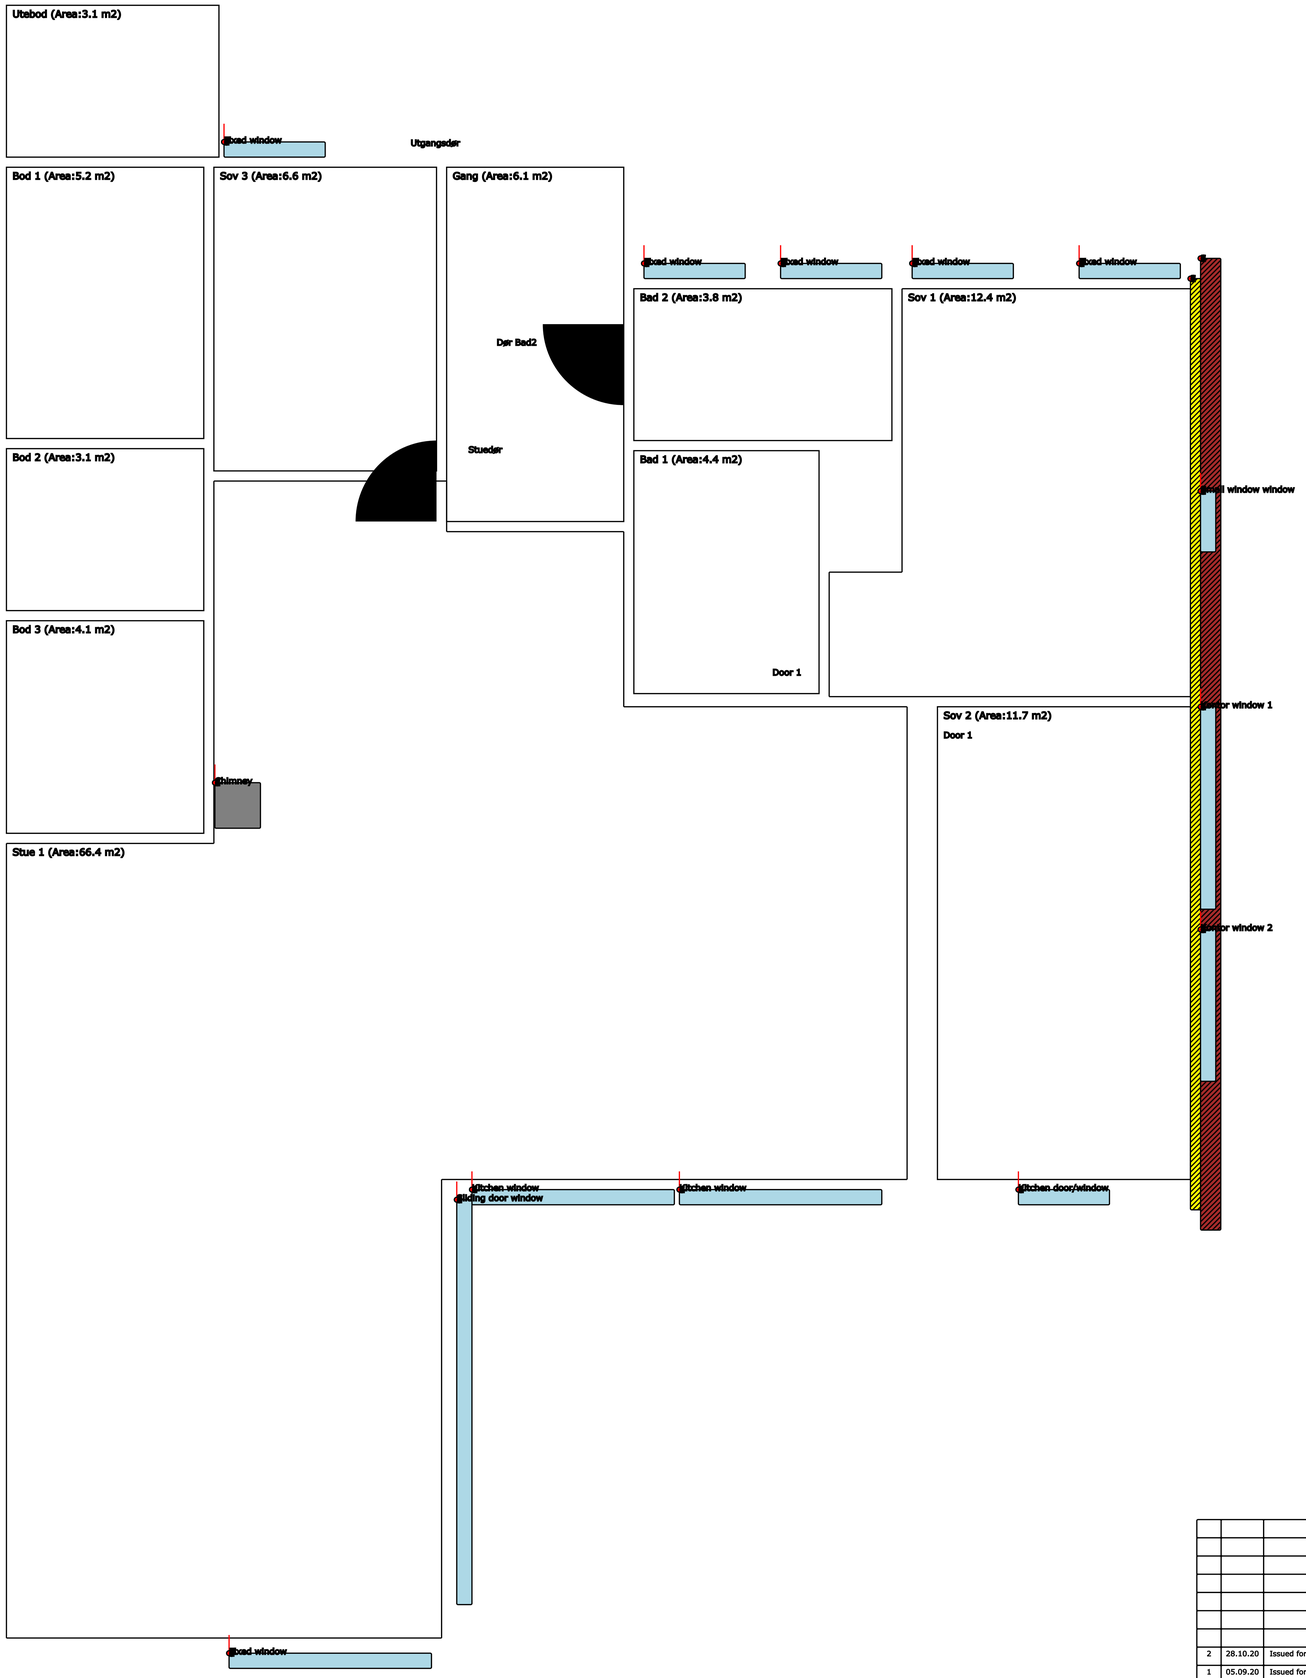

Dwg. No.	Description

Rev.	Date	Description	Drwn	Chkd	Appd
2	28.10.20	Issued for information	HKO	HKO	HKO
1	05.09.20	Issued for information	HKO	HKO	HKO

1 8 3

PLANT: Nattlandsfjellet 183

PROJECT NAME: RL

PD. NO.: -

AREA/LOCATION: N00

PAPER: LANDSCAPE

SCALE: A3

ORIGINATOR DRW. NO.: NA

ORIGINATOR NAME:

DRAWING TITLE: Layout New Walls

DRAWING NO.: 183-W002

REV NO.: 2