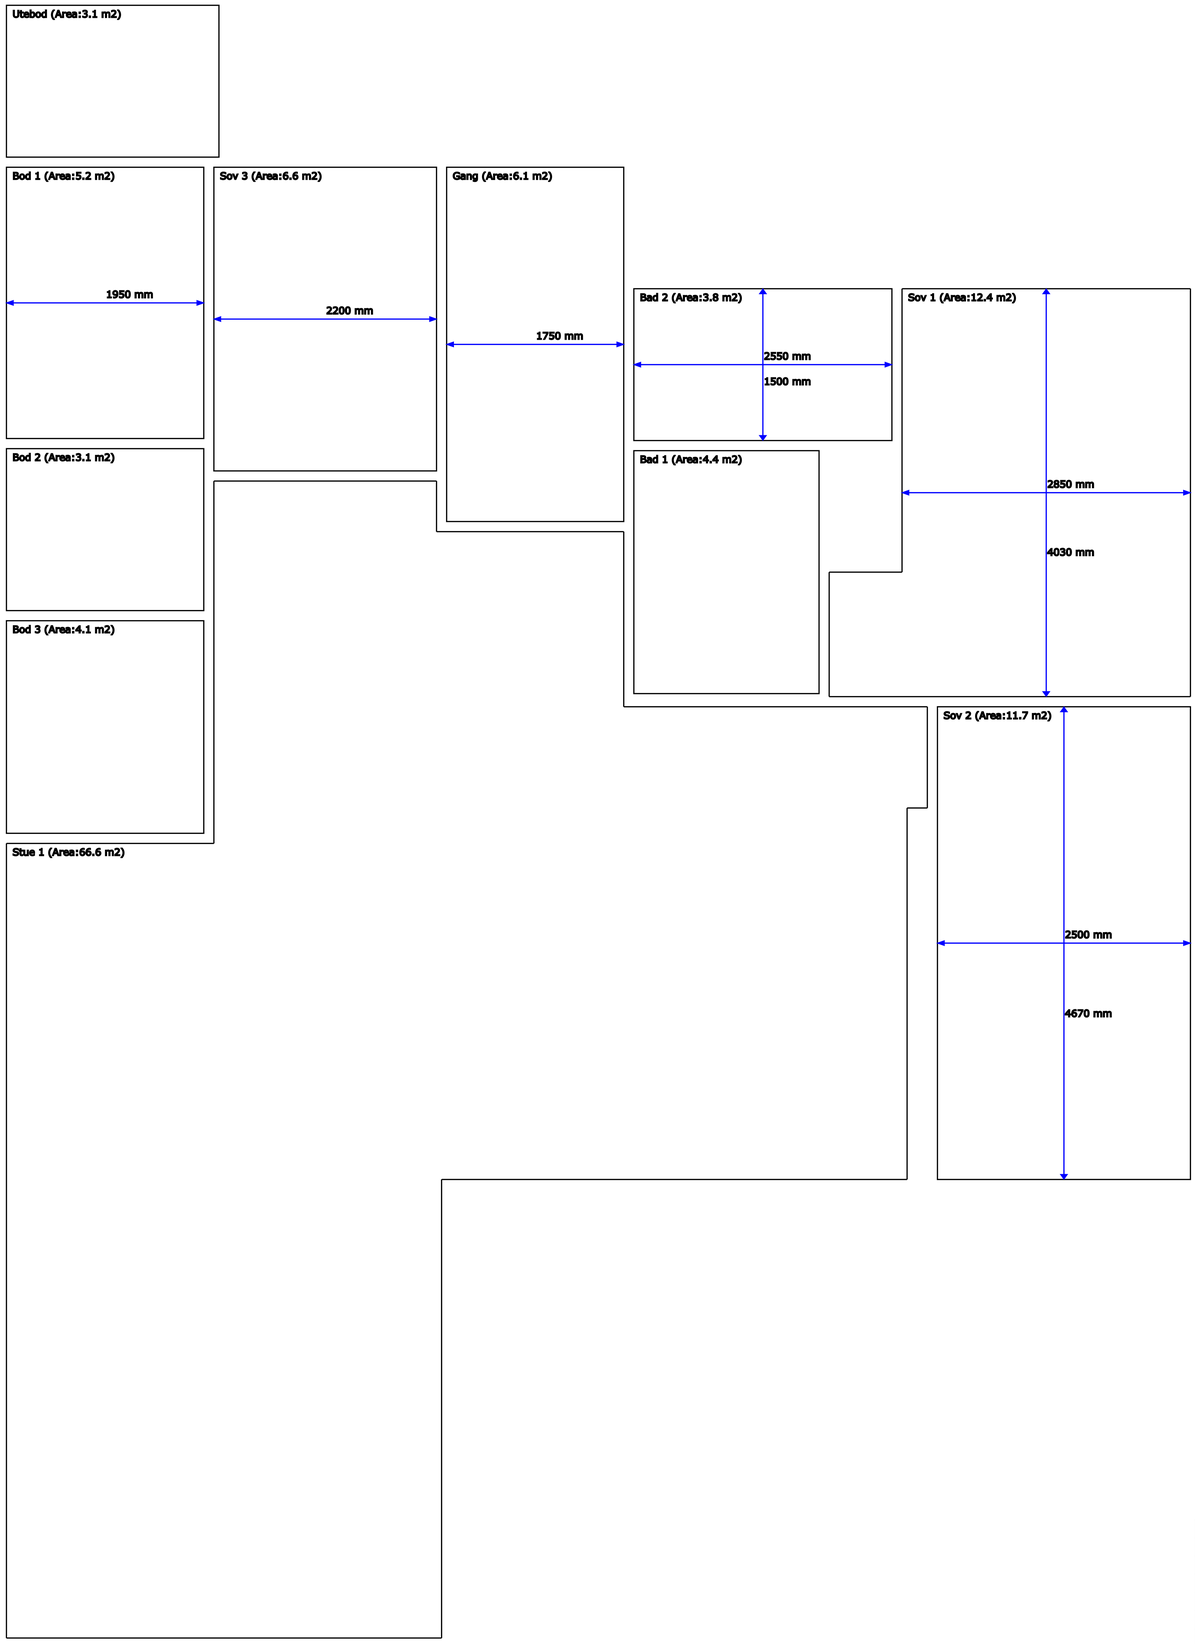

Dwg. No.	Description

Rev.	Date	Description	Drwn	Chkd	Appd
2	28.10.20	Issued for information	HKO	HKO	HKO
1	05.09.20	Issued for information	HKO	HKO	HKO

1 8 3

PLANT: Nattlandsfjellet 183

PROJECT NAME: RL

PD. NO.: -

AREA/LOCATION: N00

LEVEL: LANDSCAPE

SCALE: A3

ORIGINATOR DRW. NO.: NA

ORIGINATOR NAME

DRAWING TITLE: Layout New Rooms

DRAWING NO.: 183-A002

REV NO.: 2

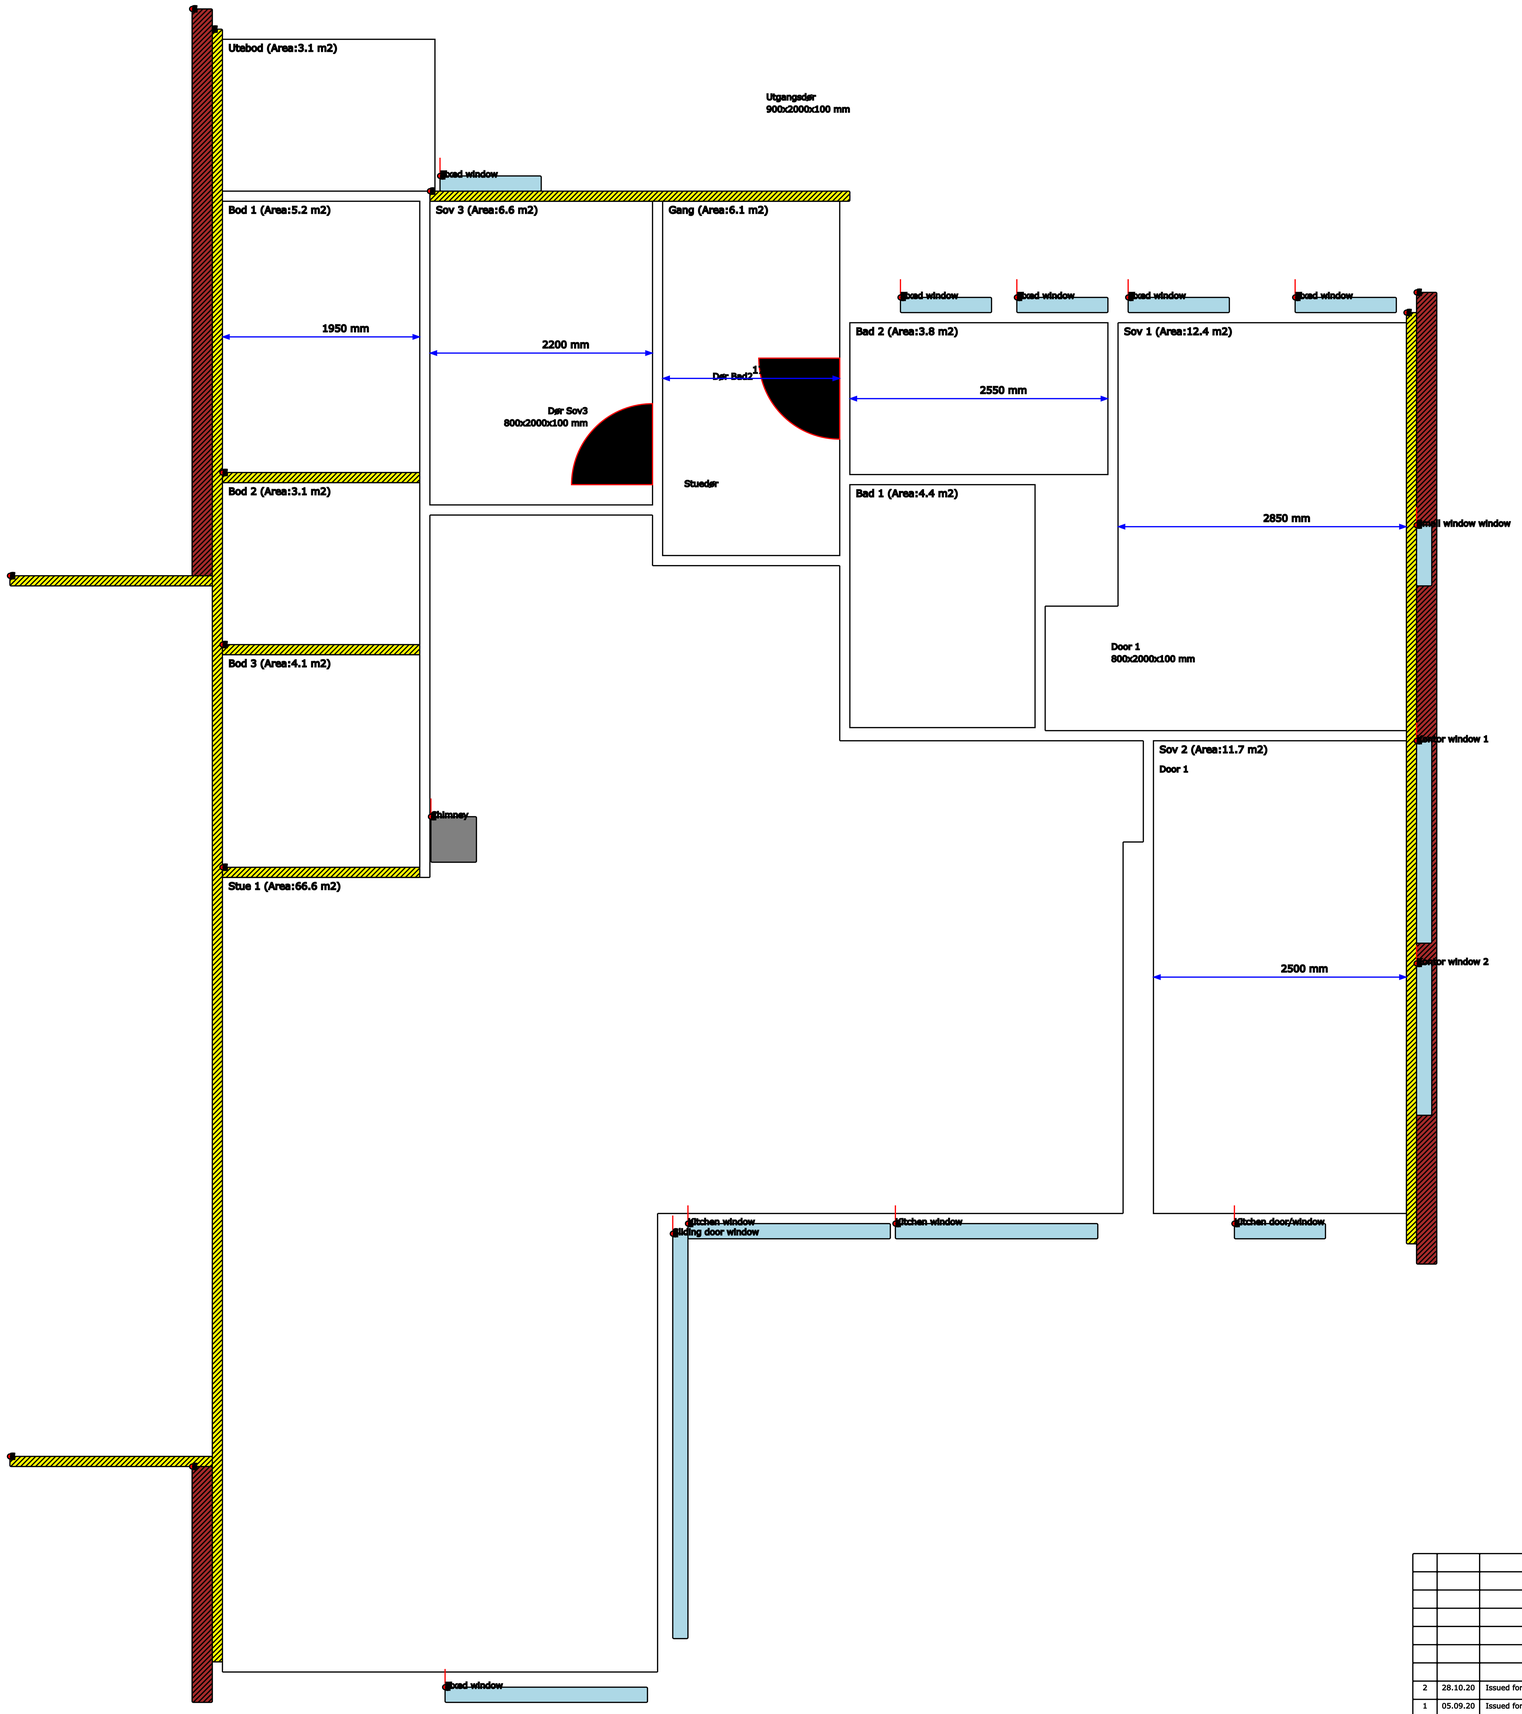

Dwg. No.	Description

Rev.	Date	Description	Drwn	Chkd	Appd
2	28.10.20	Issued for information	HKO	HKO	HKO
1	05.09.20	Issued for information	HKO	HKO	HKO

1 8 3

PLANT: Nattlandsfjellet 183

PROJECT NAME: R1

PD. NO.: -

AREA/LOCATION: N00

DISCIPLINE: LANDSCAPE

SCALE: A3

ORIGINATOR DRW. NO.: NA

ORIGINATOR NAME

DRAWING TITLE: Layout New Walls

DRAWING NO.: 183-W002

REV NO.: 2

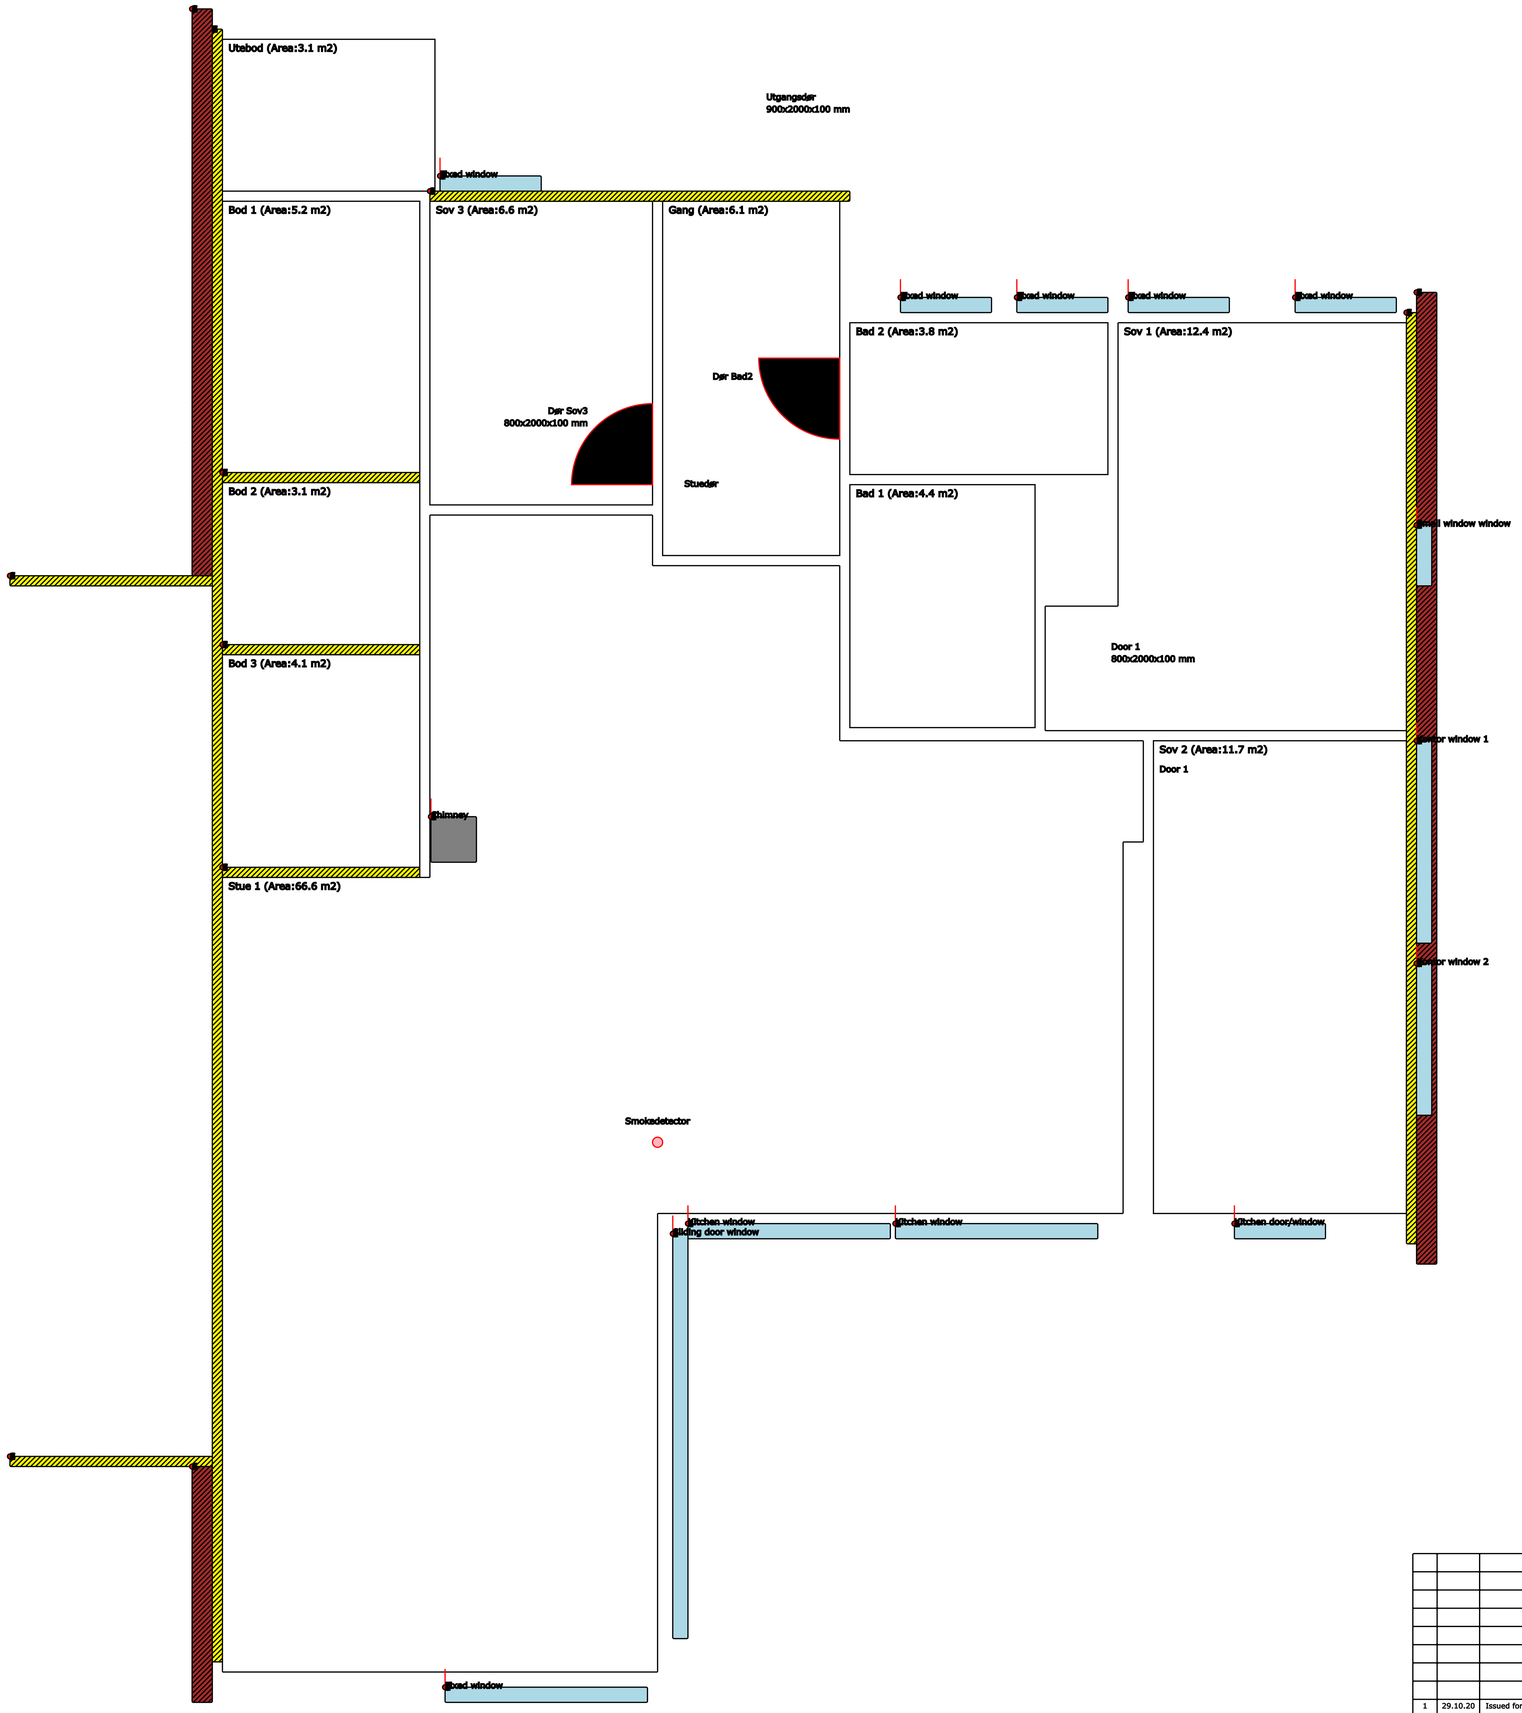

Dwg. No.	Description

Rev.	Date	Description	Drwn	Chkd	Appd
1	29.10.20	Issued for information	HKO	HKO	HKO

1 8 3

PLANT: Nattlandsfjellet 183

PROJECT NAME: R1

PD. NO.: -

AREA/LOCATION: N00

DISCIPLINE: LANDSCAPE

SCALE: A3

ORIGINATOR DRW. NO.: NA

ORIGINATOR NAME

DRAWING TITLE: Layout New Safety

DRAWING NO.: 183-S001

REV NO.: 1

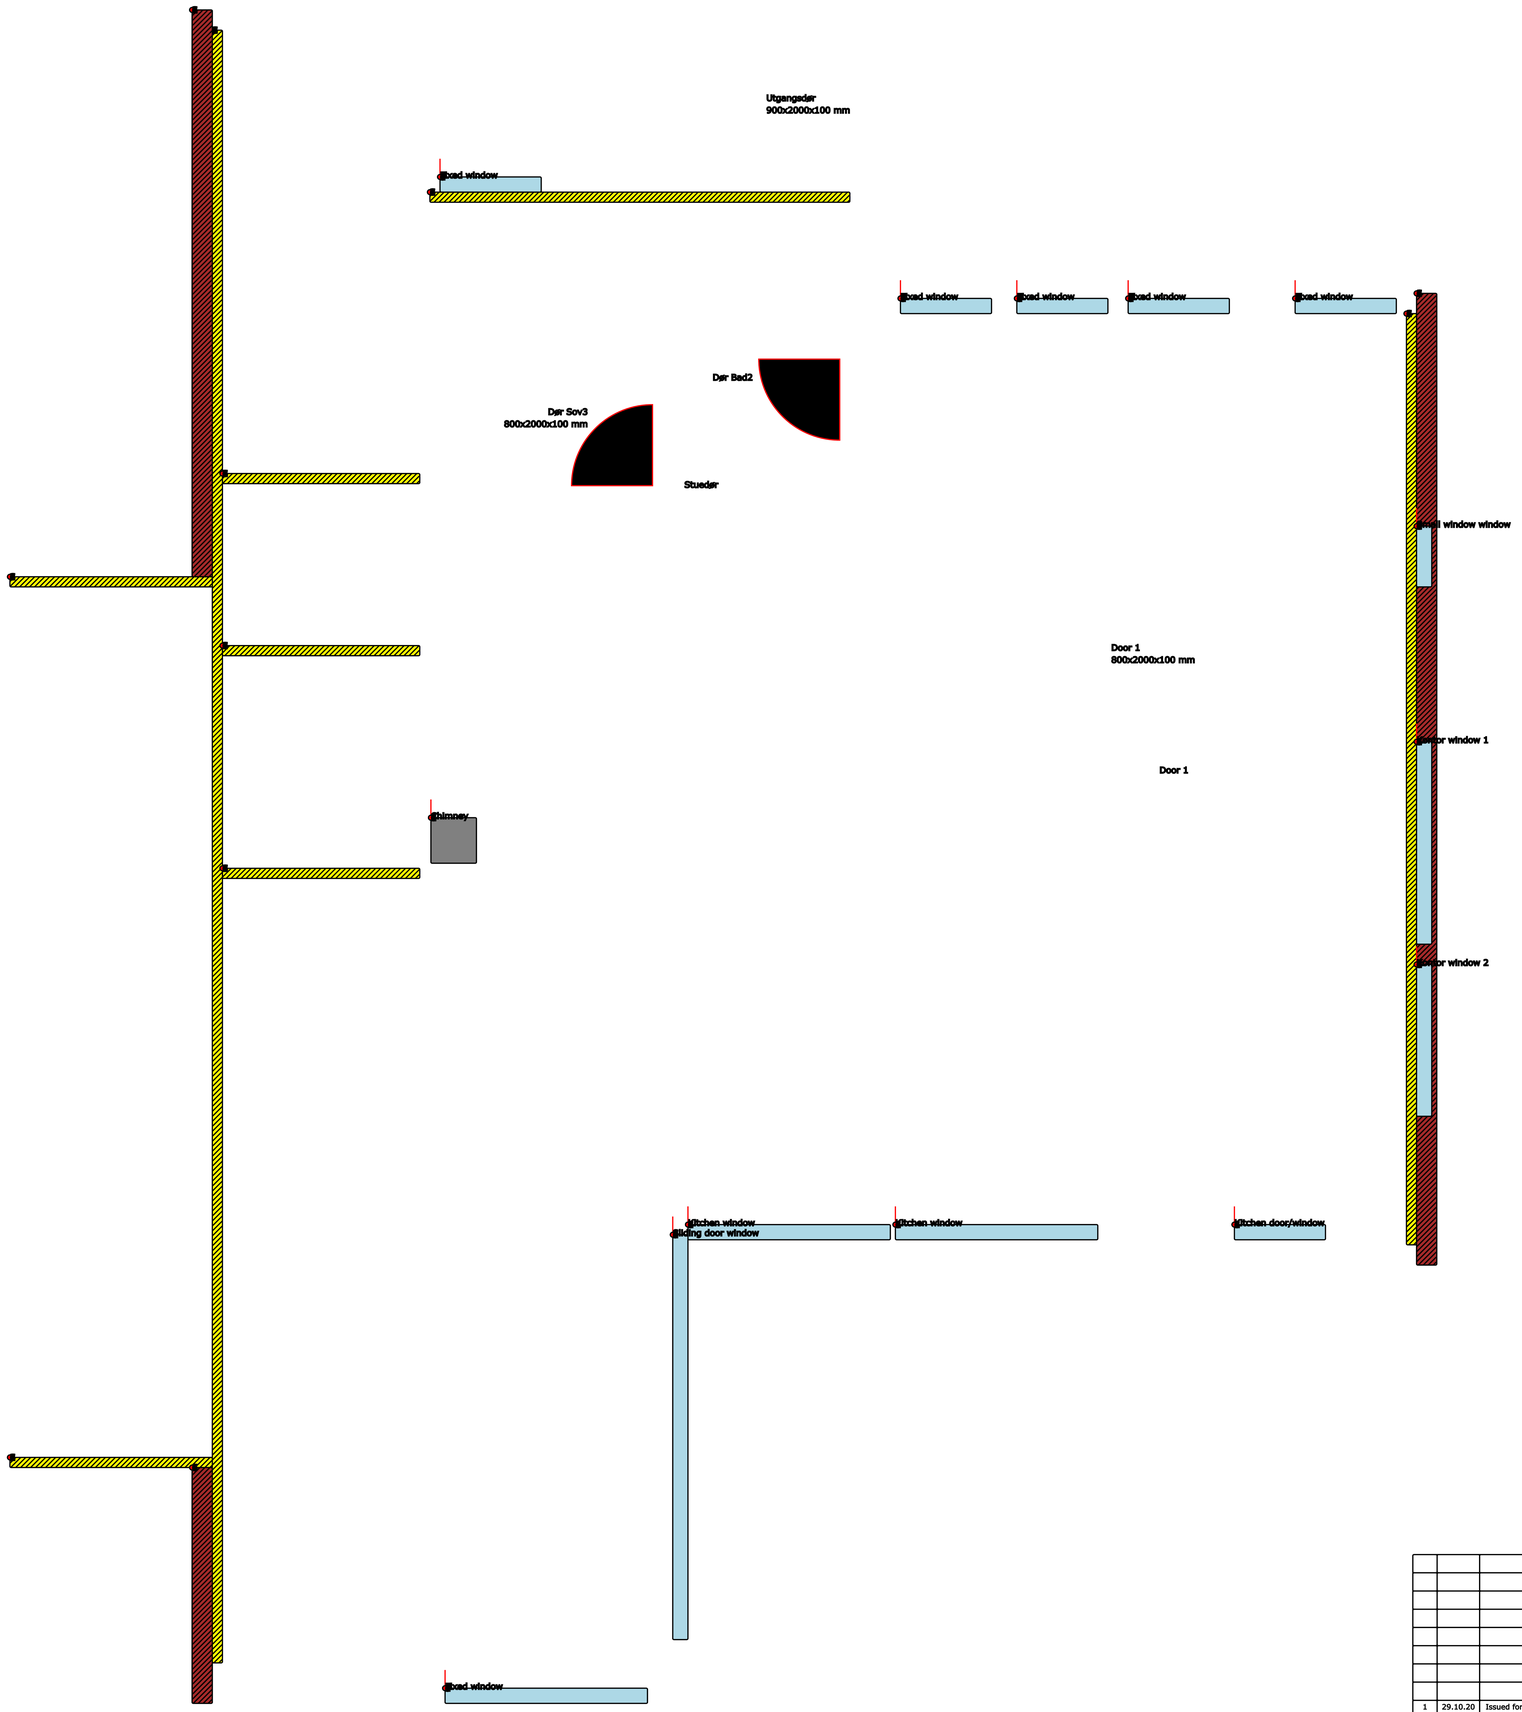

Dwg. No.	Description

Rev.	Date	Description	Drwn	Chkd	Appd
1	29.10.20	Issued for information	HKO	HKO	HKO

1 8 3

PLANT: Nattlandsfjellet 183

PROJECT NAME: K1

PO. NO.: -

AREA/LOCATION: N00

FORMAT: LANDSCAPE

SCALE: A3

ORIGINATOR DRW. NO.: NA

ORIGINATOR NAME

DRAWING TITLE

Layout New

Water Supply & Reject

DRAWING NO.: 183-W001

REV NO.: 1

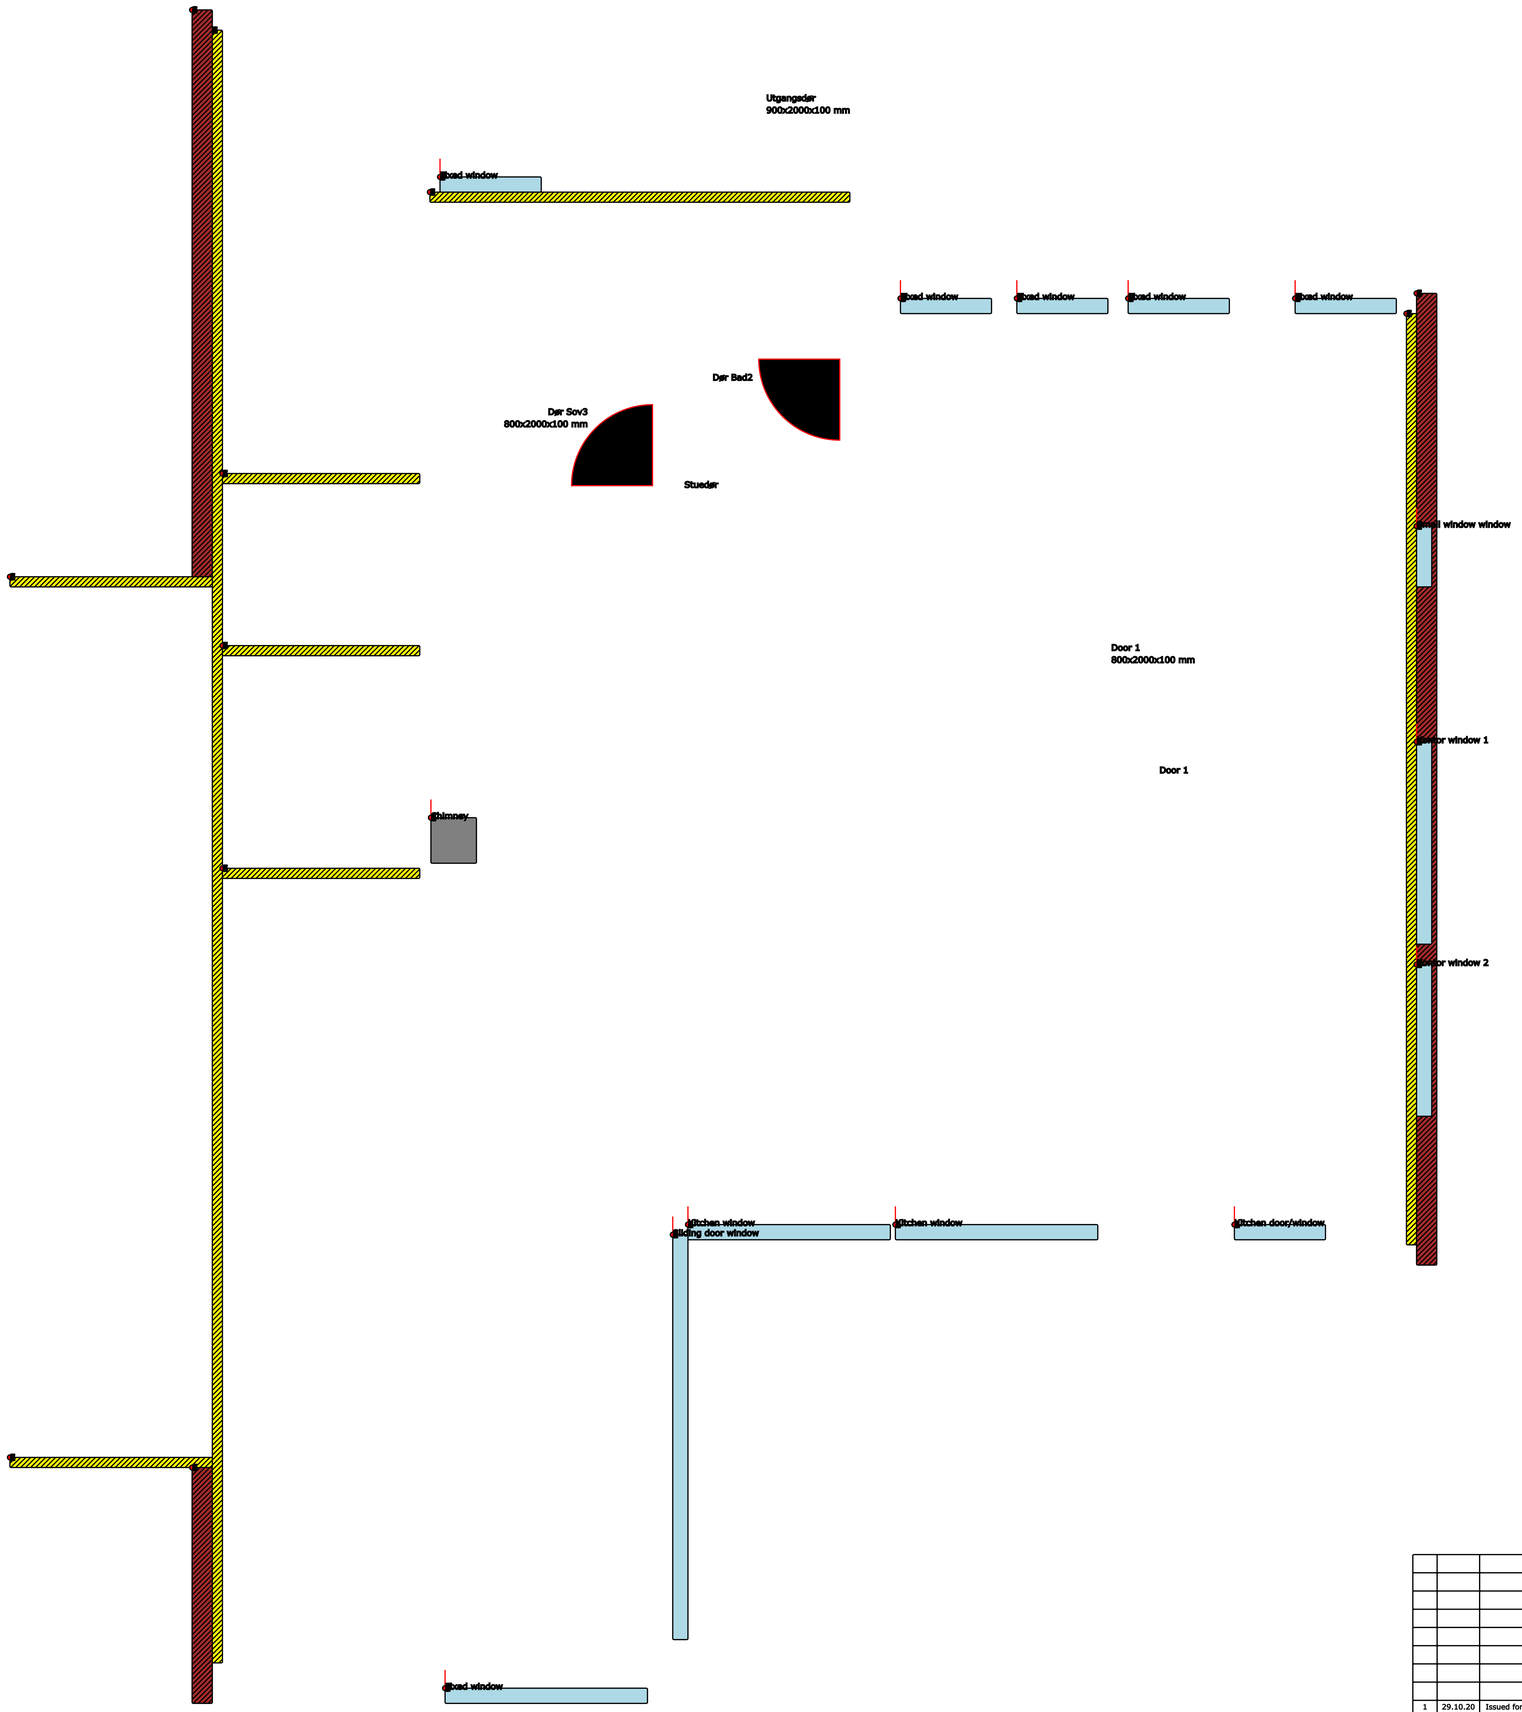

Dwg. No.	Description

Rev.	Date	Description	Drwn	Chkd	Appd
1	29.10.20	Issued for information	HKO	HKO	HKO

1 8 3

PLANT: Nattlandsfjellet 183

PROJECT NAME: K1

PO. NO.: -

AREA/LOCATION: N00

FORMAT: LANDSCAPE

SCALE: A3

ORIGINATOR DRW. NO.: NA

ORIGINATOR NAME

DRAWING TITLE: Layout New Heating

DRAWING NO.: 183-H001

REV NO.: 1

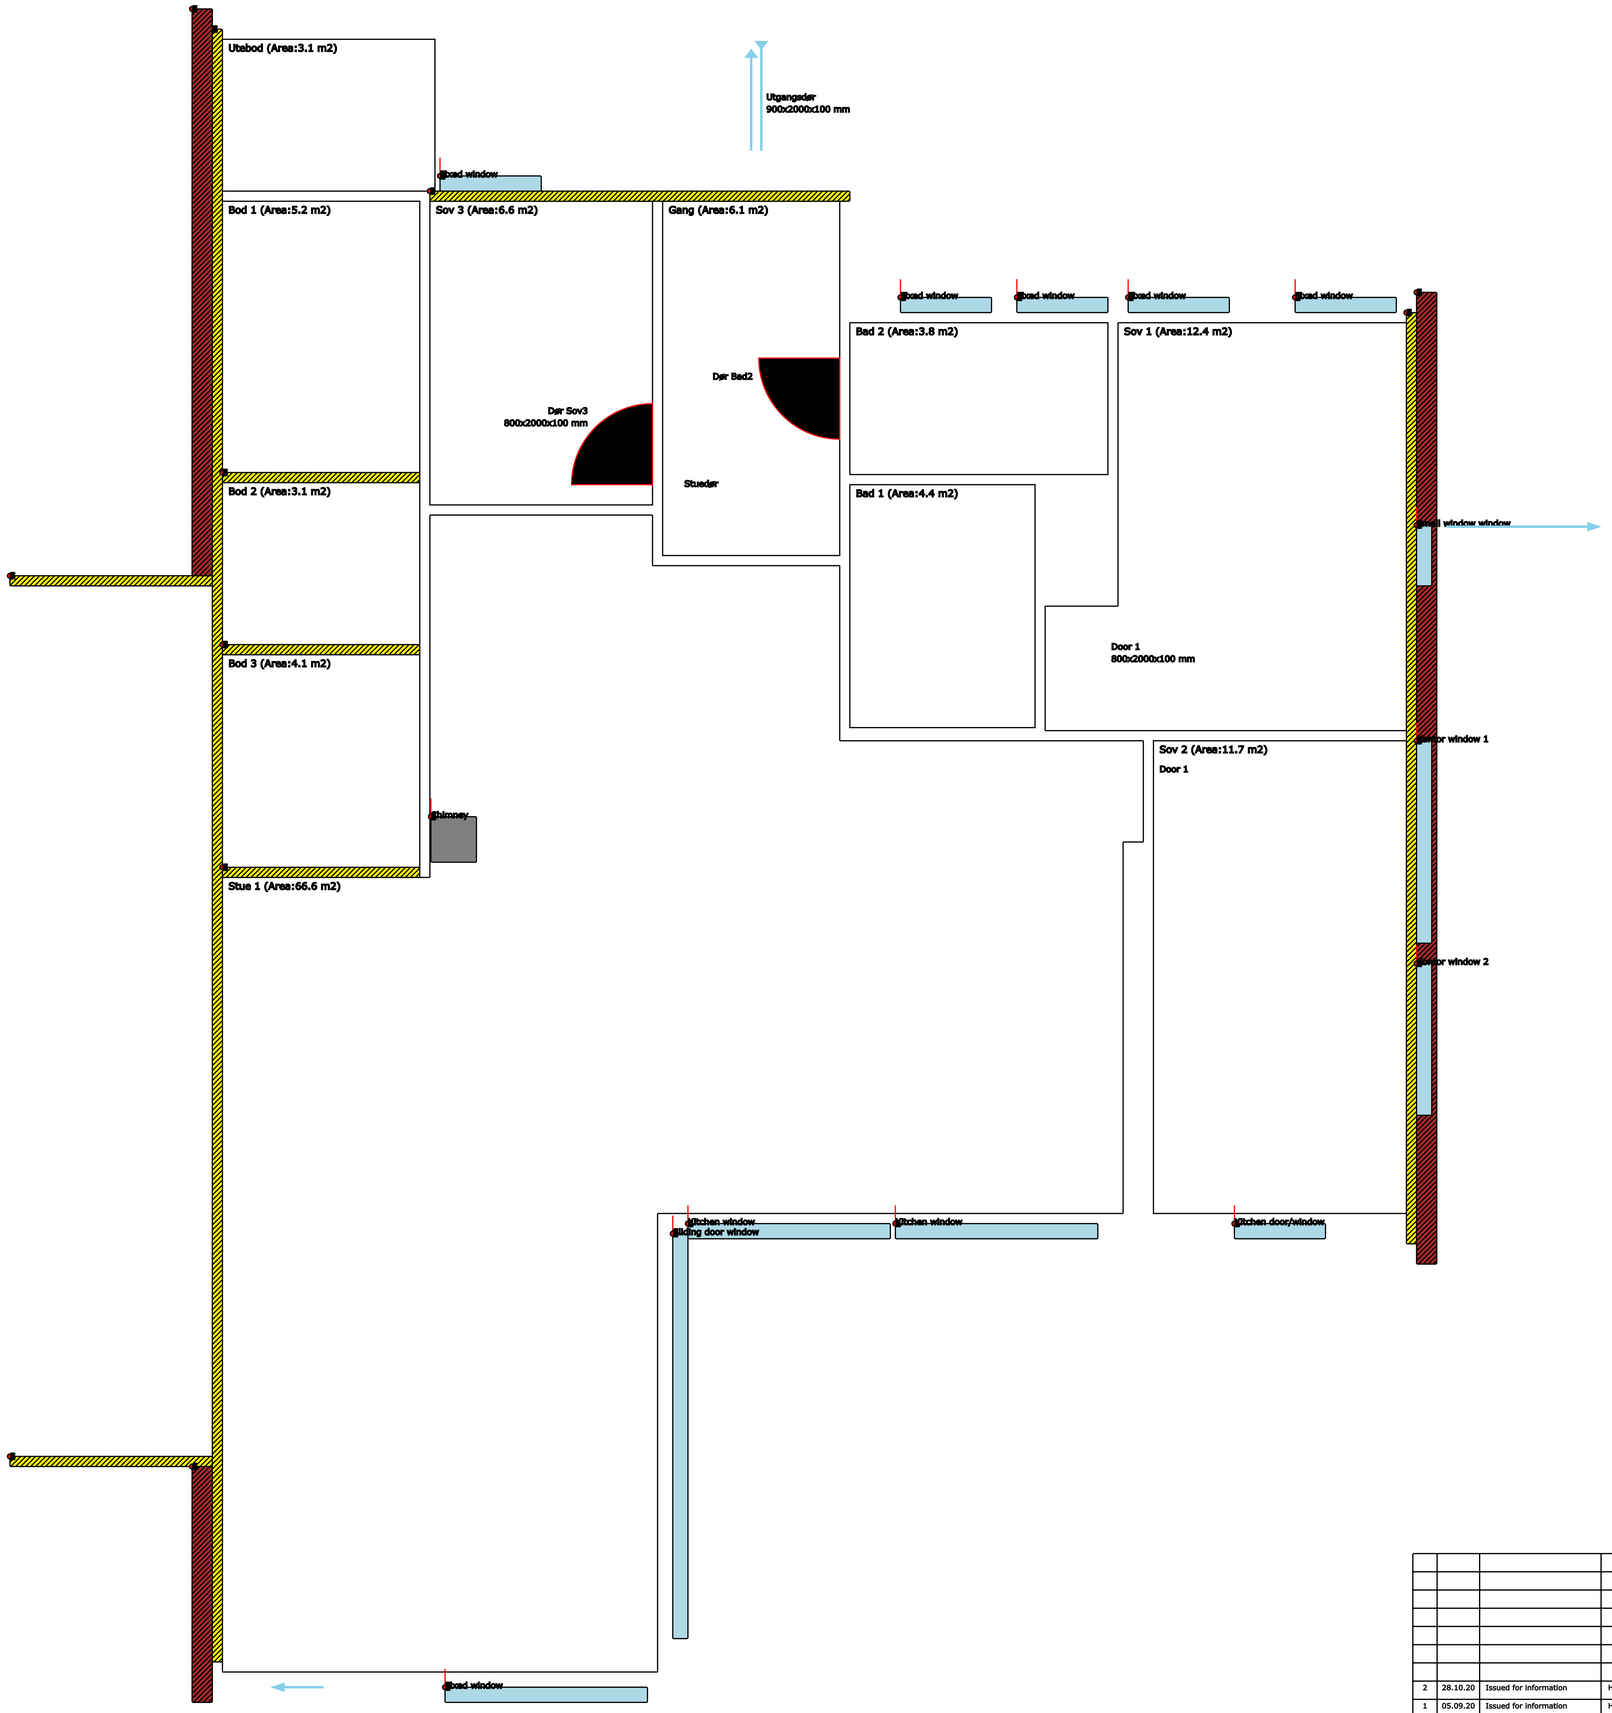

Dwg. No.	Description

Rev.	Date	Description	Drwn	Chkd	Appd
2	28.10.20	Issued for Information	HKO	HKO	HKO
1	05.09.20	Issued for Information	HKO	HKO	HKO

1 8 3

PLANT: Nattlandsfjellet 183

PROJECT NAME: R1

PD. NO.: -

AREA/LOCATION: N00

DISCIPLINE: LANDSCAPE

SCALE: A3

ORIGINATOR DRW. NO.: NA

ORIGINATOR NAME

DRAWING TITLE

Layout New

Natural Ventilation

DRAWING NO.: 183-V001

REV NO.: 2

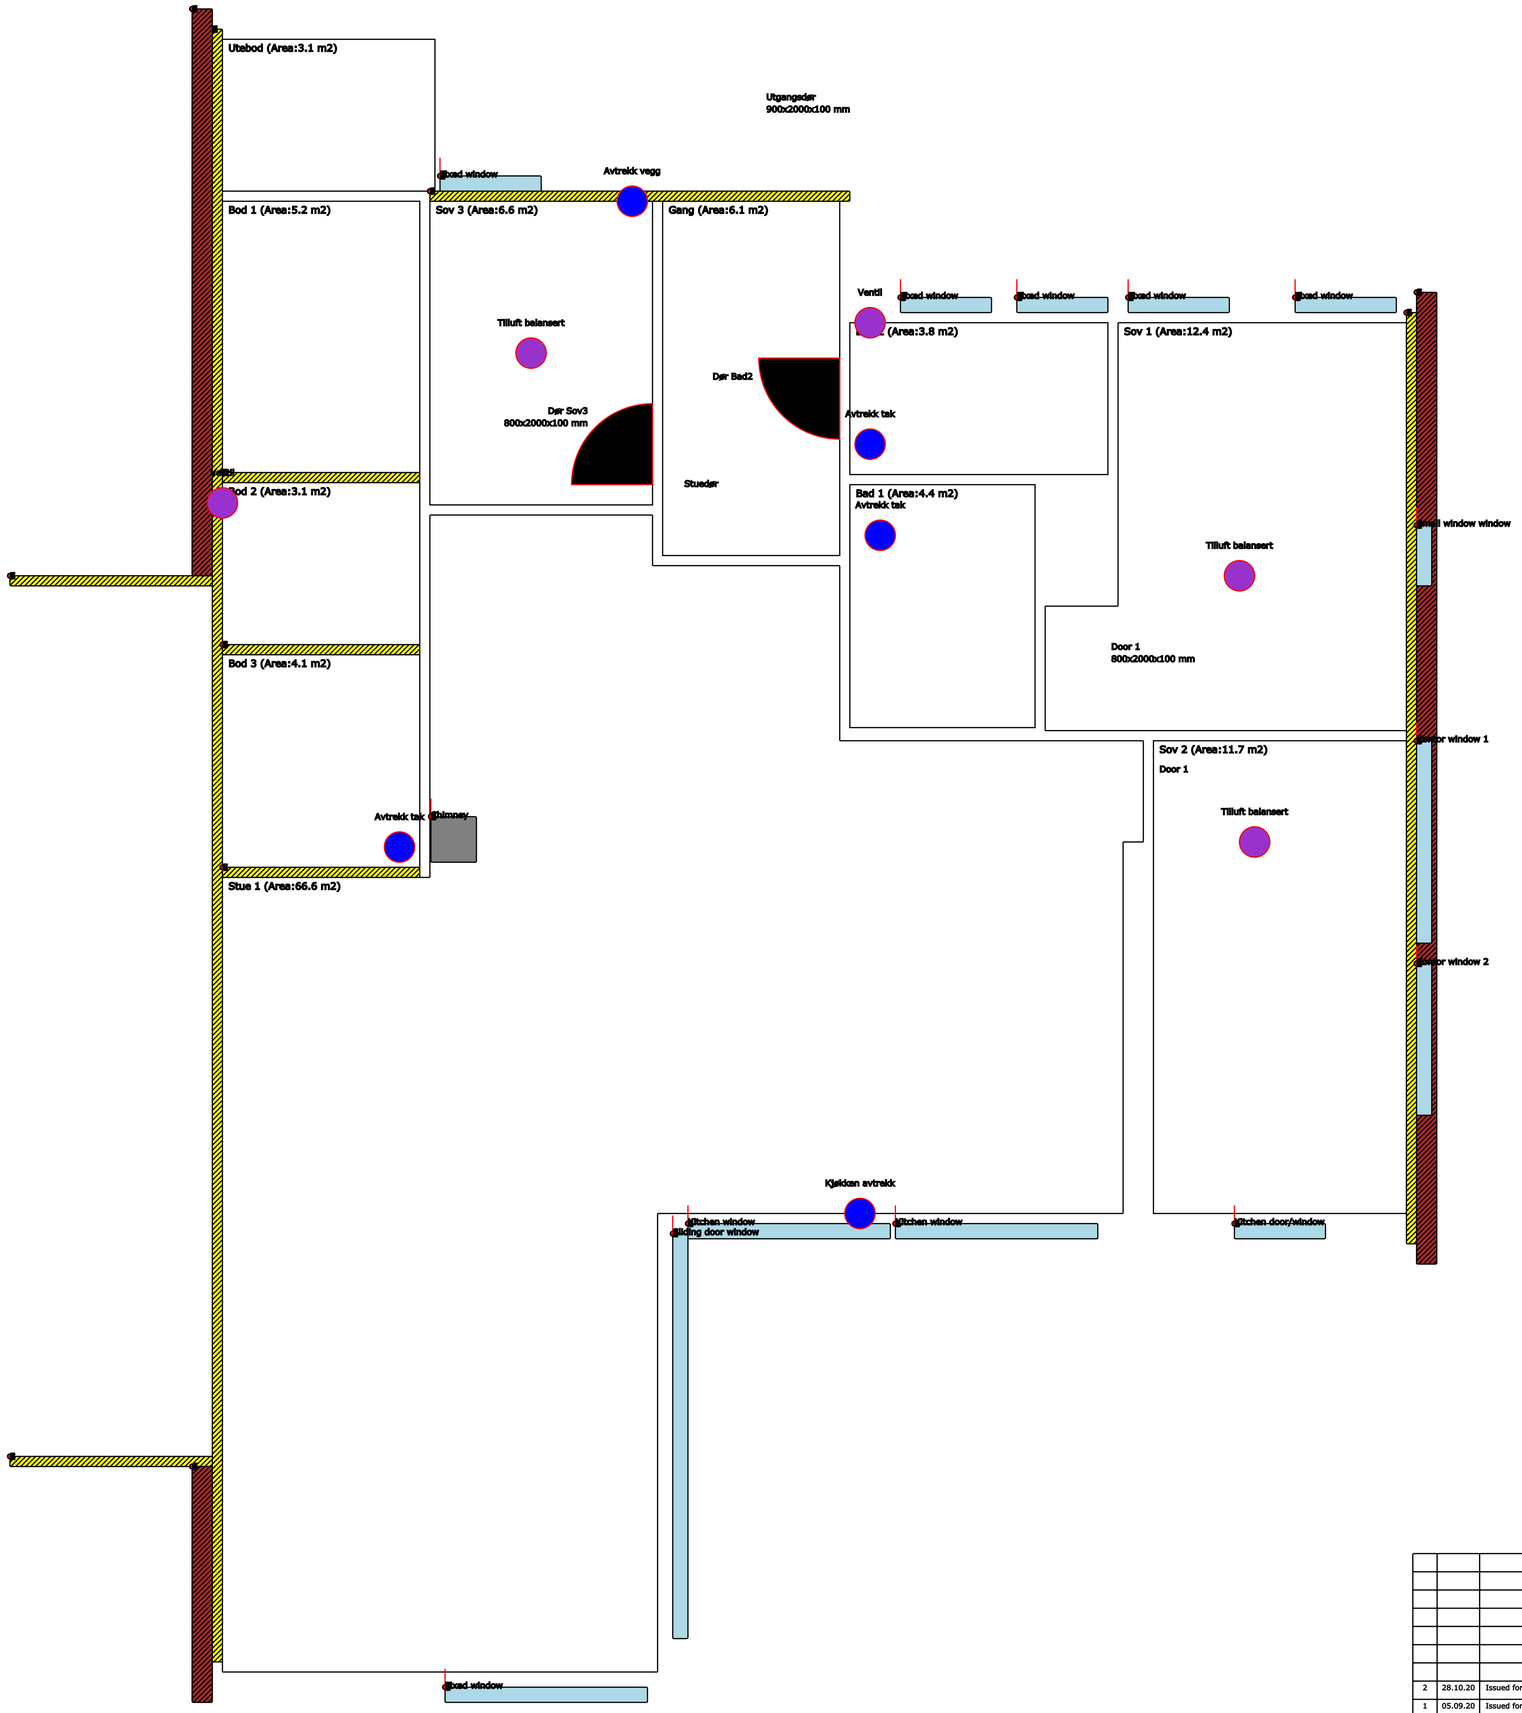

Dwg. No.	Description

Rev.	Date	Description	Drwn	Chkd	Appd
2	28.10.20	Issued for information	HKO	HKO	HKO
1	05.09.20	Issued for information	HKO	HKO	HKO

1 8 3

PLANT: Nattlandsfjellet 183

PROJECT NAME: R1

PD. NO.: -

AREA/LOCATION: N00

DISCIPLINE: LANDSCAPE

SCALE: A3

ORIGINATOR DRW. NO.: NA

ORIGINATOR NAME

DRAWING TITLE: Layout New Mechanical Ventilation

DRAWING NO.: 183-V002

REV NO.: 2

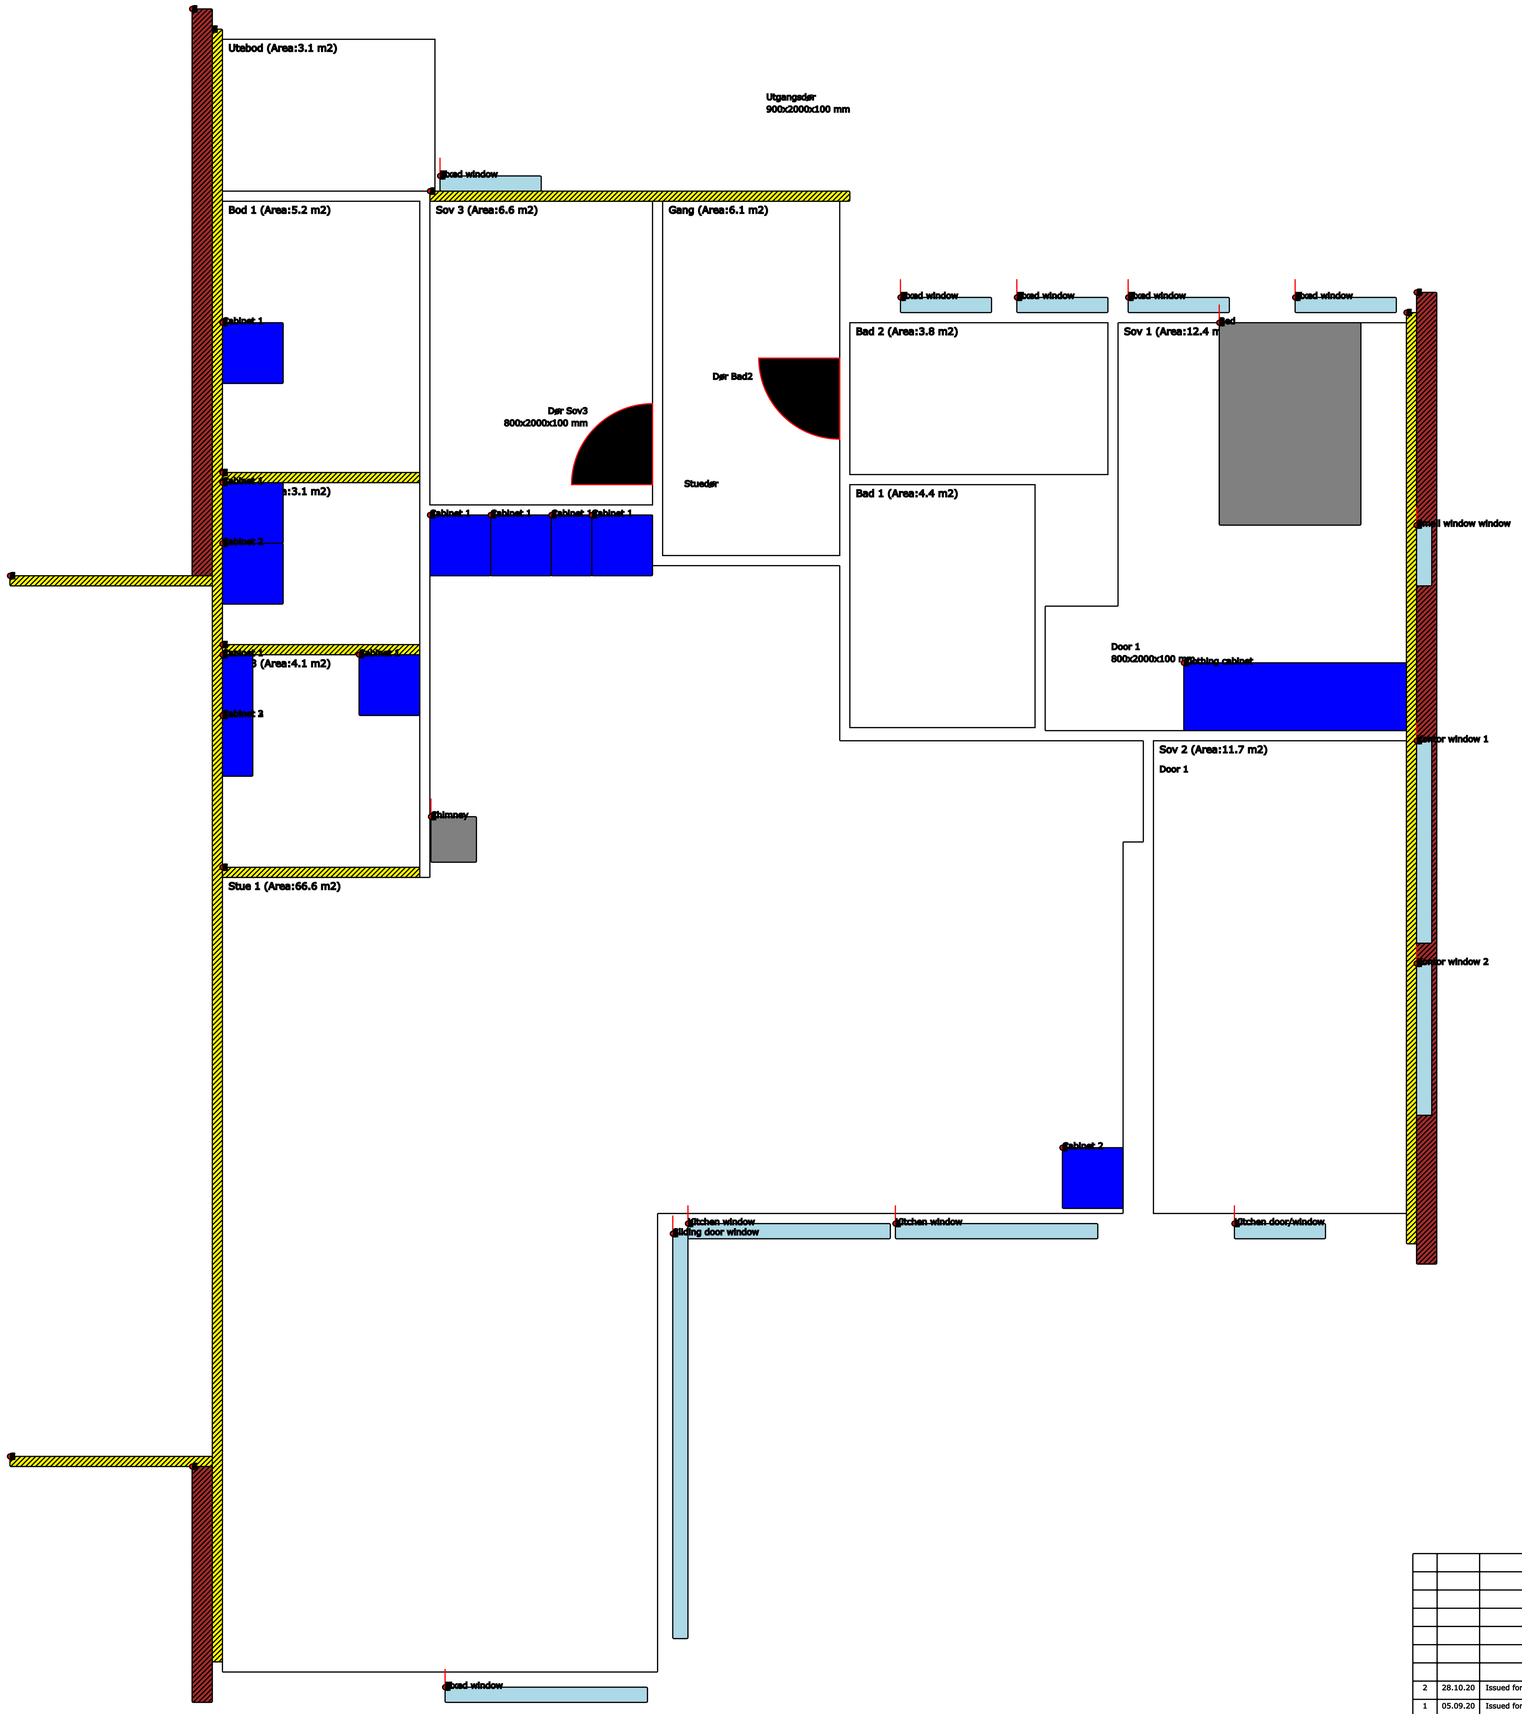

Dwg. No.	Description

Rev.	Date	Description	Drwn	Chkd	Appd
2	28.10.20	Issued for information	HKO	HKO	HKO
1	05.09.20	Issued for information	HKO	HKO	HKO

1 8 3

PLANT: Nattlandsfjellet 183

PROJECT NAME: R1

PD. NO.: -

AREA/LOCATION: N00

DISCIPLINE: LANDSCAPE

SCALE: A3

ORIGINATOR DRW. NO.: NA

ORIGINATOR NAME

DRAWING TITLE: Layout New Interior Design

DRAWING NO.: 183-I001

REV NO.: 2