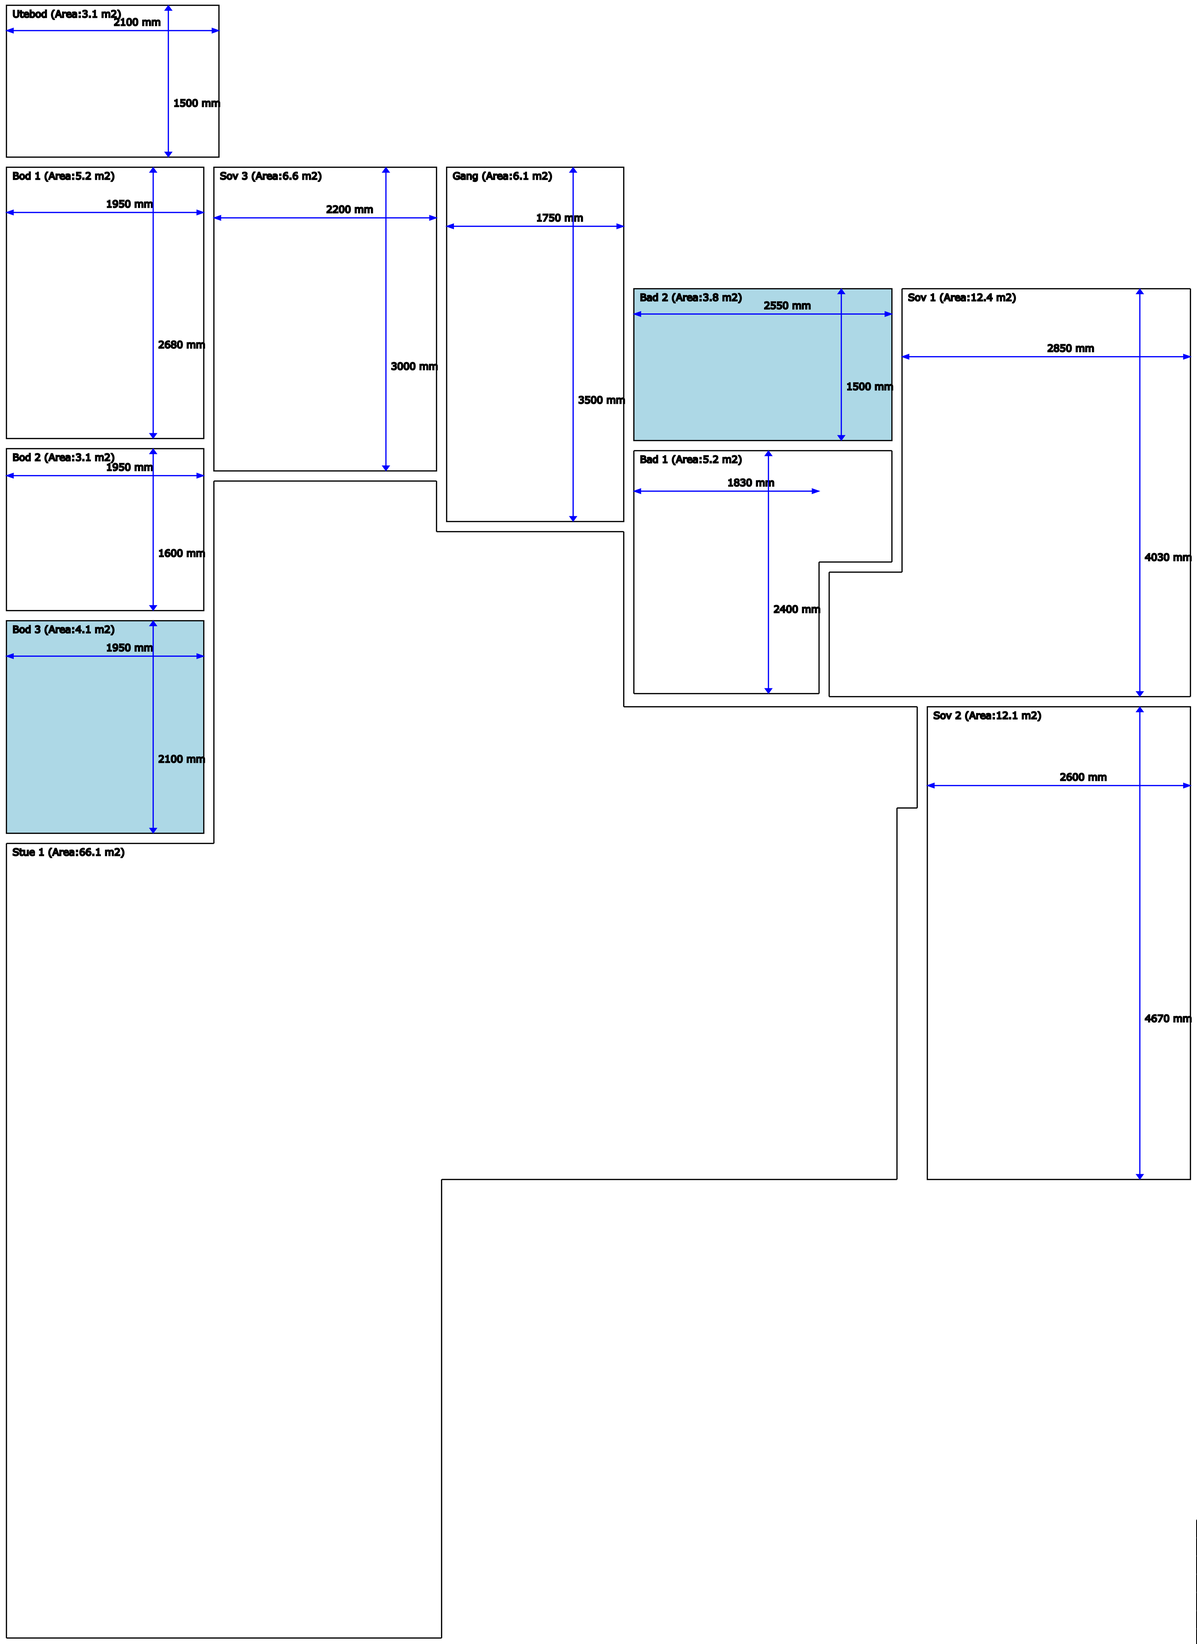

Dwg. No.	Description

Rev.	Date	Description	Drwn	Chkd	Appd
2	28.10.20	Issued for information	HKO	HKO	HKO
1	05.09.20	Issued for information	HKO	HKO	HKO

1 8 3

PLANT: Nattlandsfjellet 183

PROJECT NAME: RL

PD. NO.: -

AREA/LOCATION: N00

TYPE: LANDSCAPE

SCALE: A3

ORIGINATOR DRW. NO.: NA

ORIGINATOR NAME:

DRAWING TITLE: Layout New Rooms

DRAWING NO.: 183-A002

REV NO.: 2

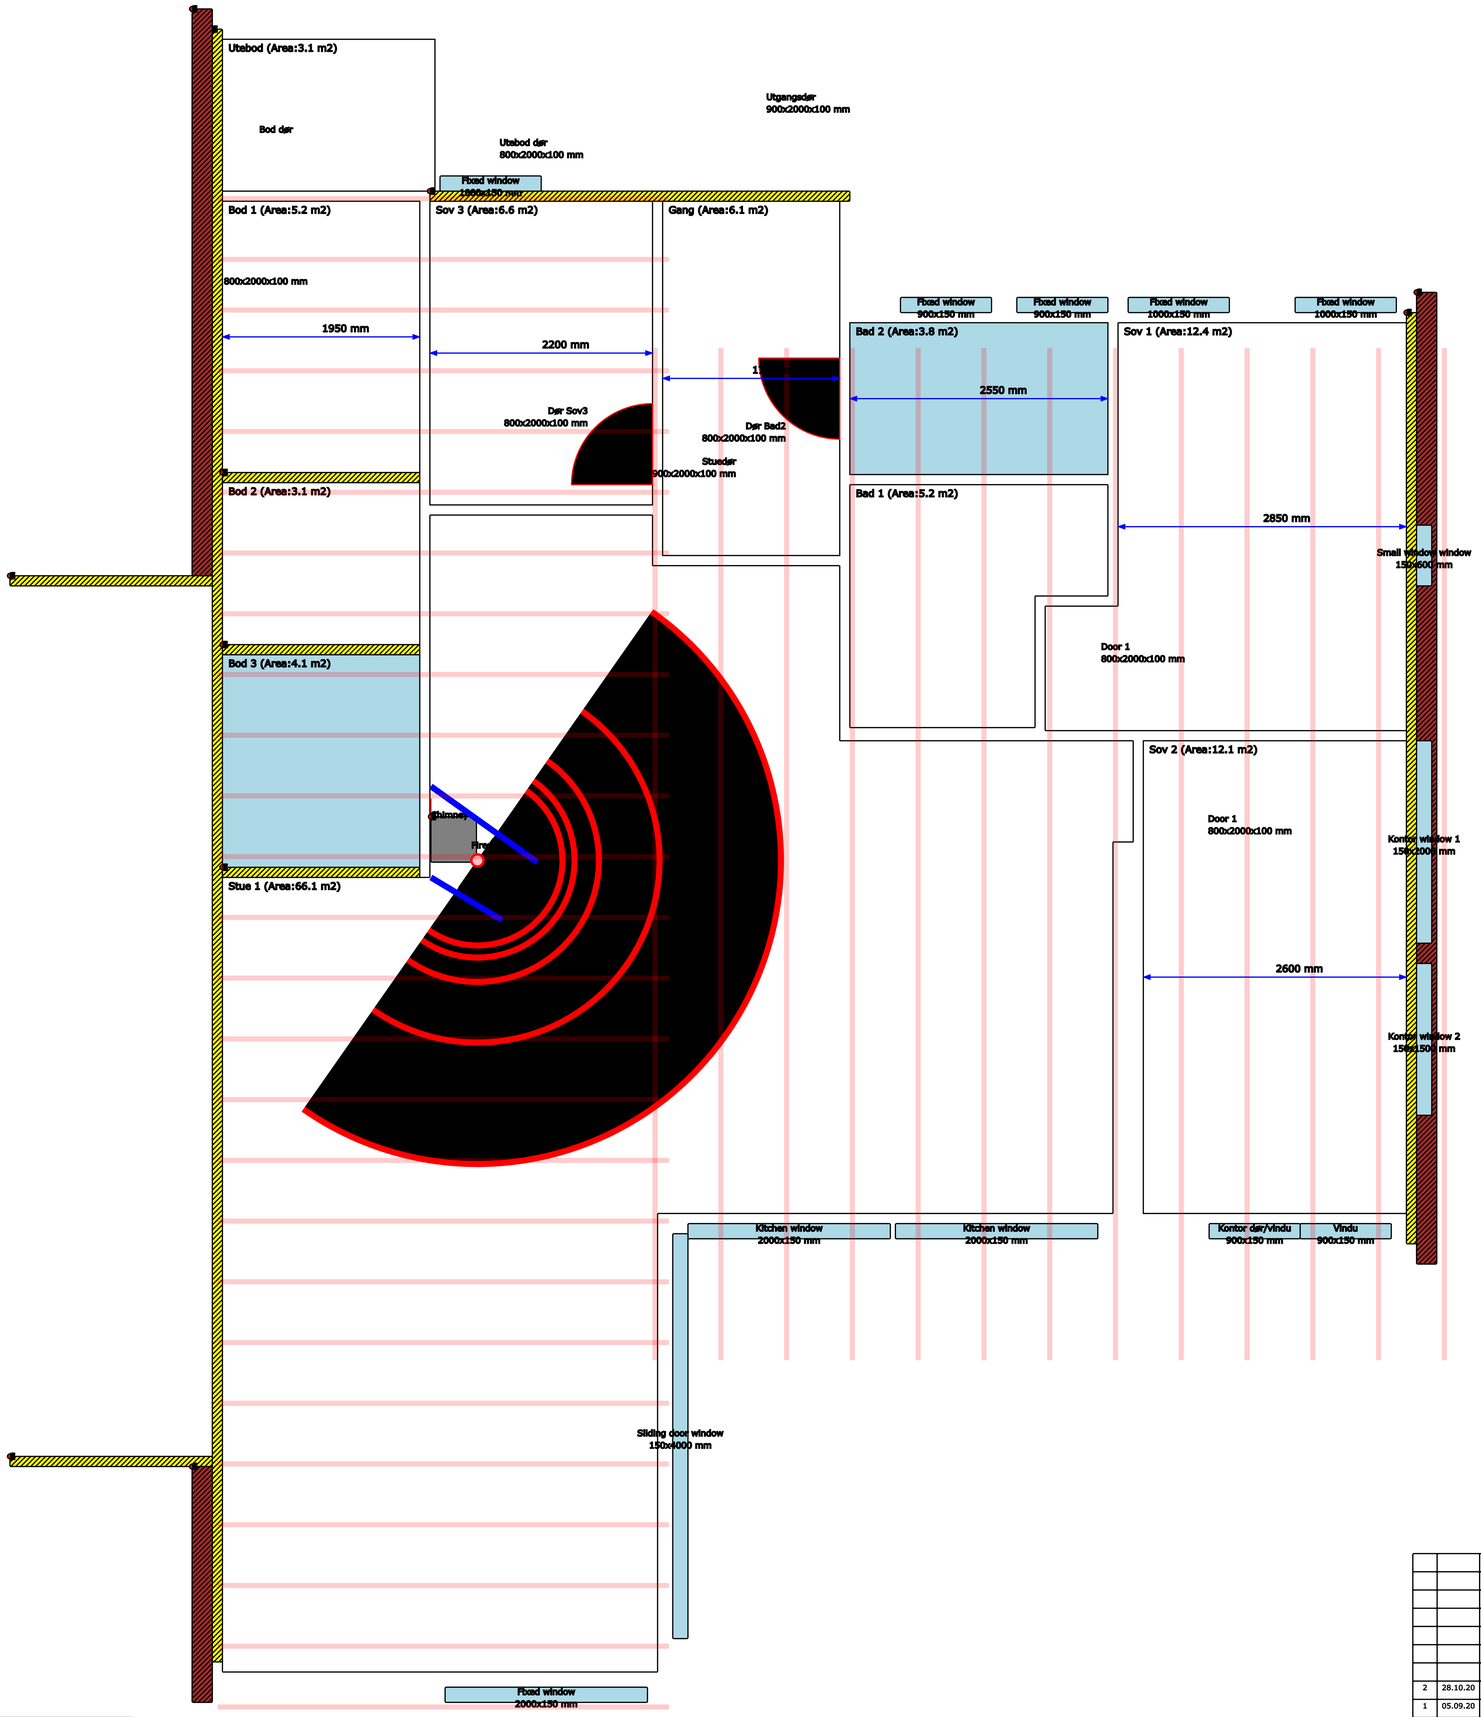

Dwg. No.	Description

Rev.	Date	Description	Drwn	Chkd	Appd
2	28.10.20	Issued for information	HKO	HKO	HKO
1	05.09.20	Issued for information	HKO	HKO	HKO

1 8 3

PLANT: Nattlandsfjellet 183
PROJECT NAME: K1
PO. NO.: -
AREA/LOCATION: N00
DWG. NO.: LANDSCAPE
SCALE: A3
ORIGINATOR DRW. NO.: NA
ORIGINATOR NAME:

DRAWING TITLE: Layout New Walls
DRAWING NO.: 183-W002
REV NO.: 2

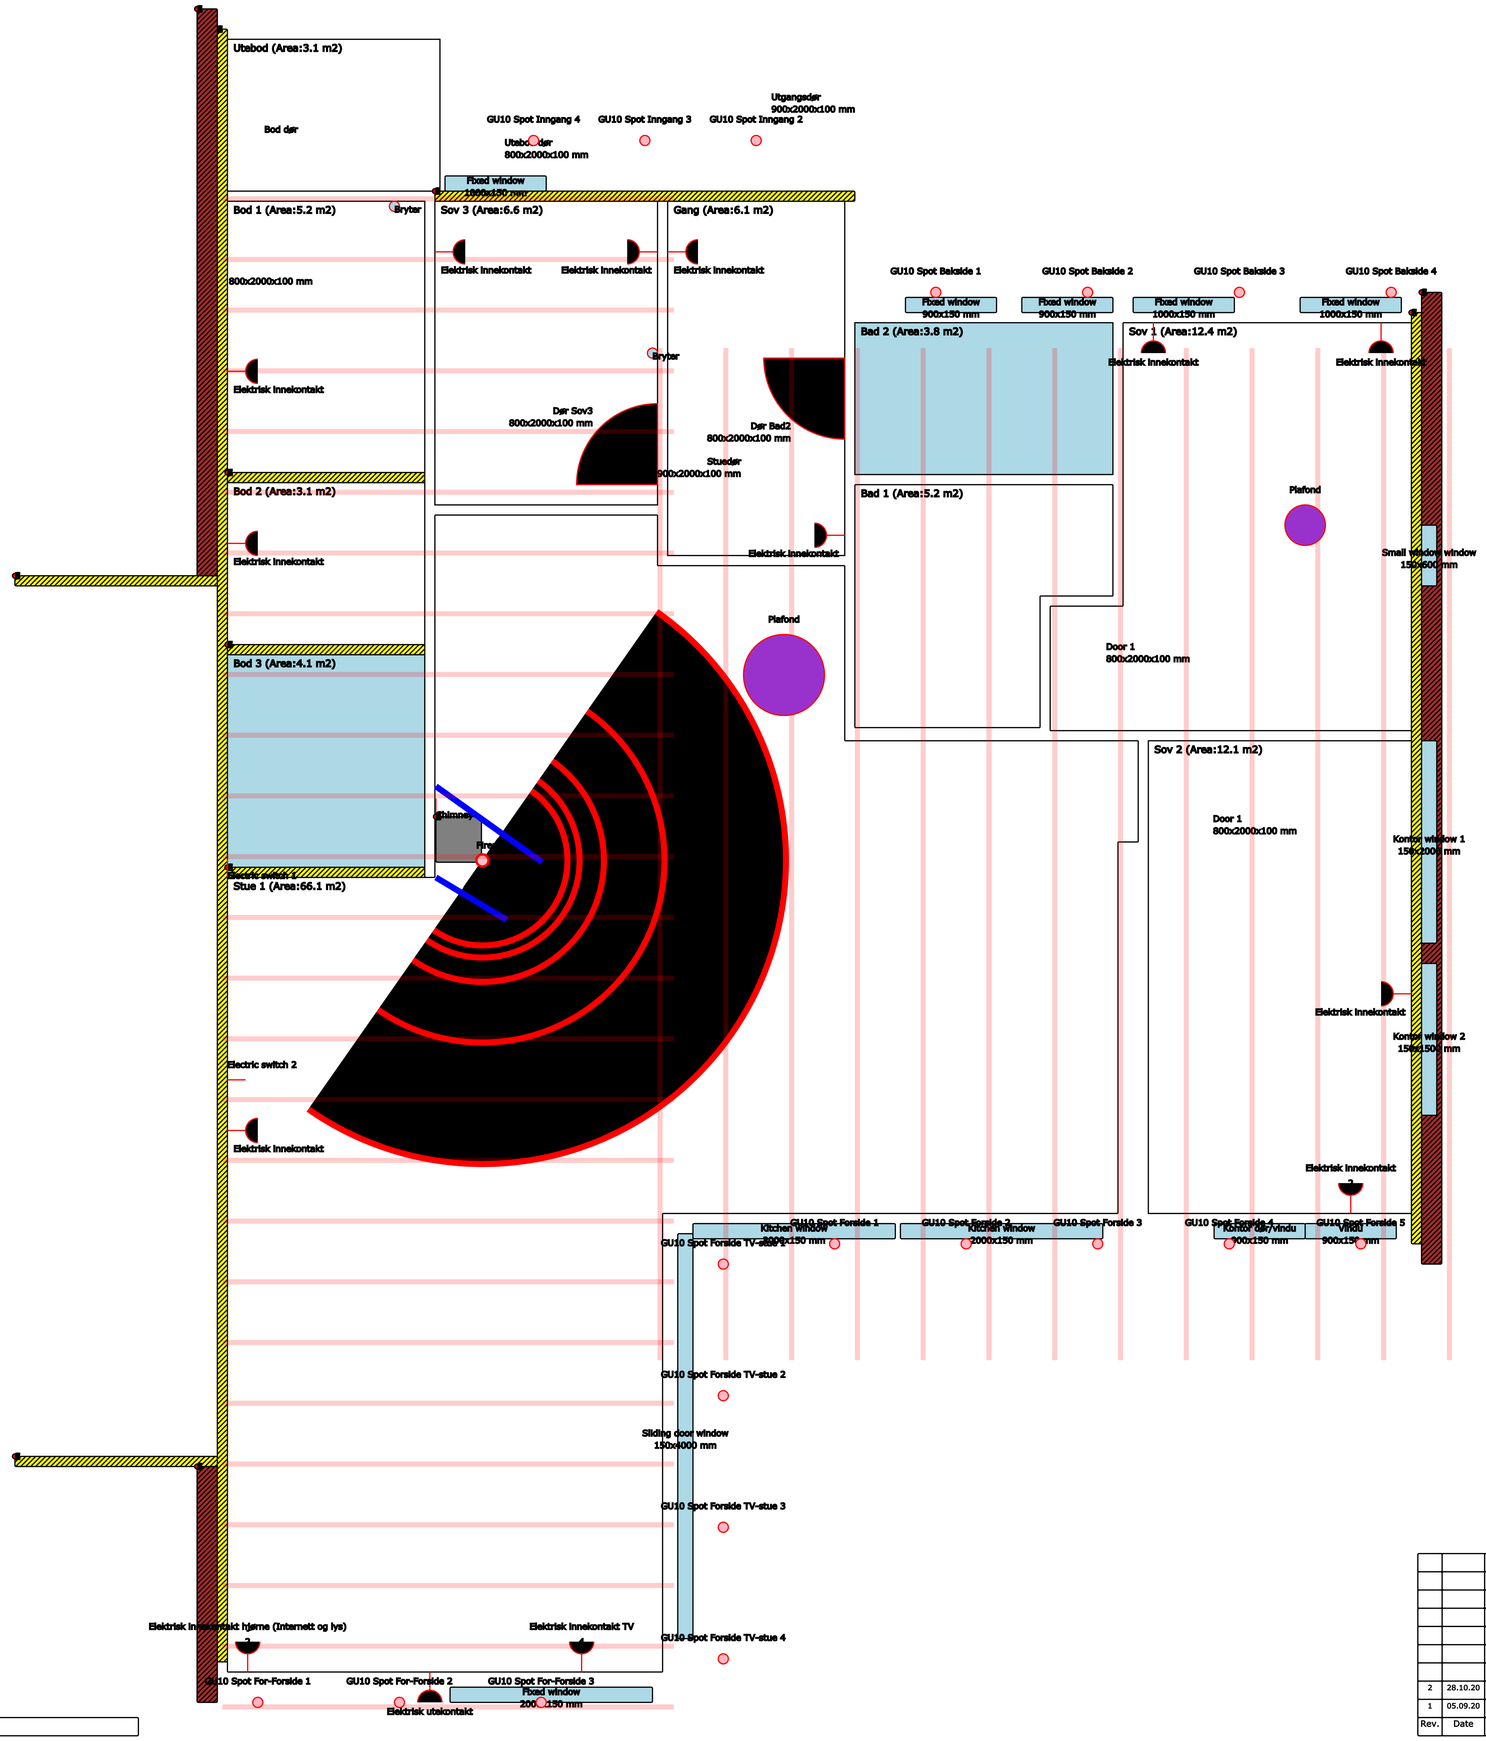

Dwg. No.	Description

Rev.	Date	Description	Drwn	Chkd	Appd
2	28.10.20	Issued for information	HKO	HKO	HKO
1	05.09.20	Issued for information	HKO	HKO	HKO

1 8 3

PLANT: Nattlandsfjellet 183
PROJECT NAME: K1
PO. NO.: -
PROJ. LOCATION: N00
DRAWN: LANDSCAPE
SCALE: A3
ORIGINATOR DRW. NO.: NA
ORIGINATOR NAME:

DRAWING TITLE: Layout New Electrical

DRAWING NO.: 183-E002

REV NO.: 2

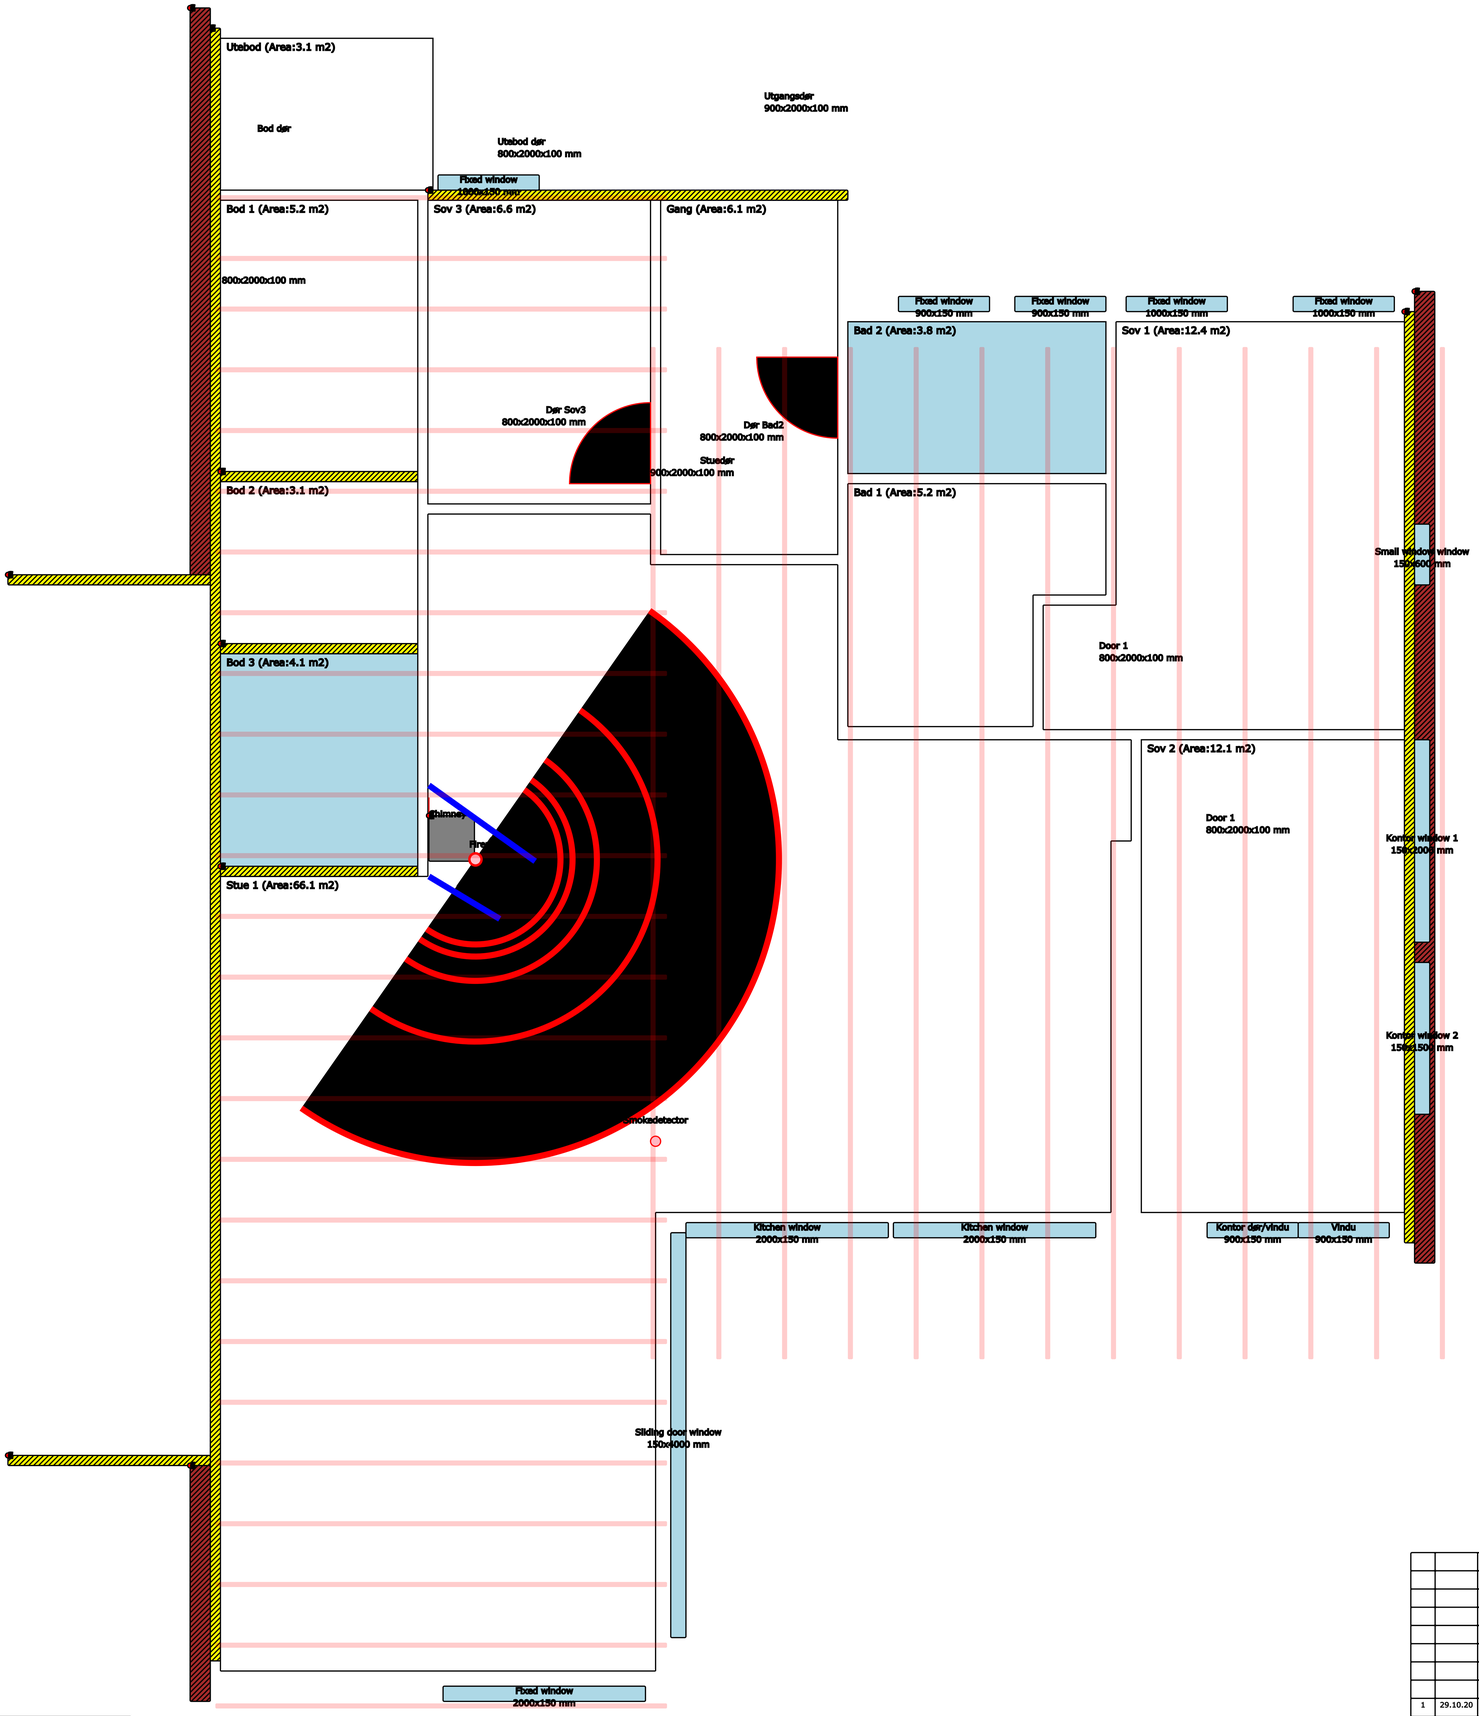

Dwg. No.	Description

Rev.	Date	Description	Drwn	Chkd	Appd
1	29.10.20	Issued for information	HKO	HKO	HKO

1 8 3

PLANT: Nattlandsfjellet 183

PROJECT NAME: K1

PO. NO.: -

AREA/LOCATION: N00

DISCIP.: LANDSCAPE

SCALE: A3

ORIGINATOR DRW. NO.: NA

ORIGINATOR NAME:

DRAWING TITLE: Layout New Safety

DRAWING NO.: 183-S001

REV NO.: 1

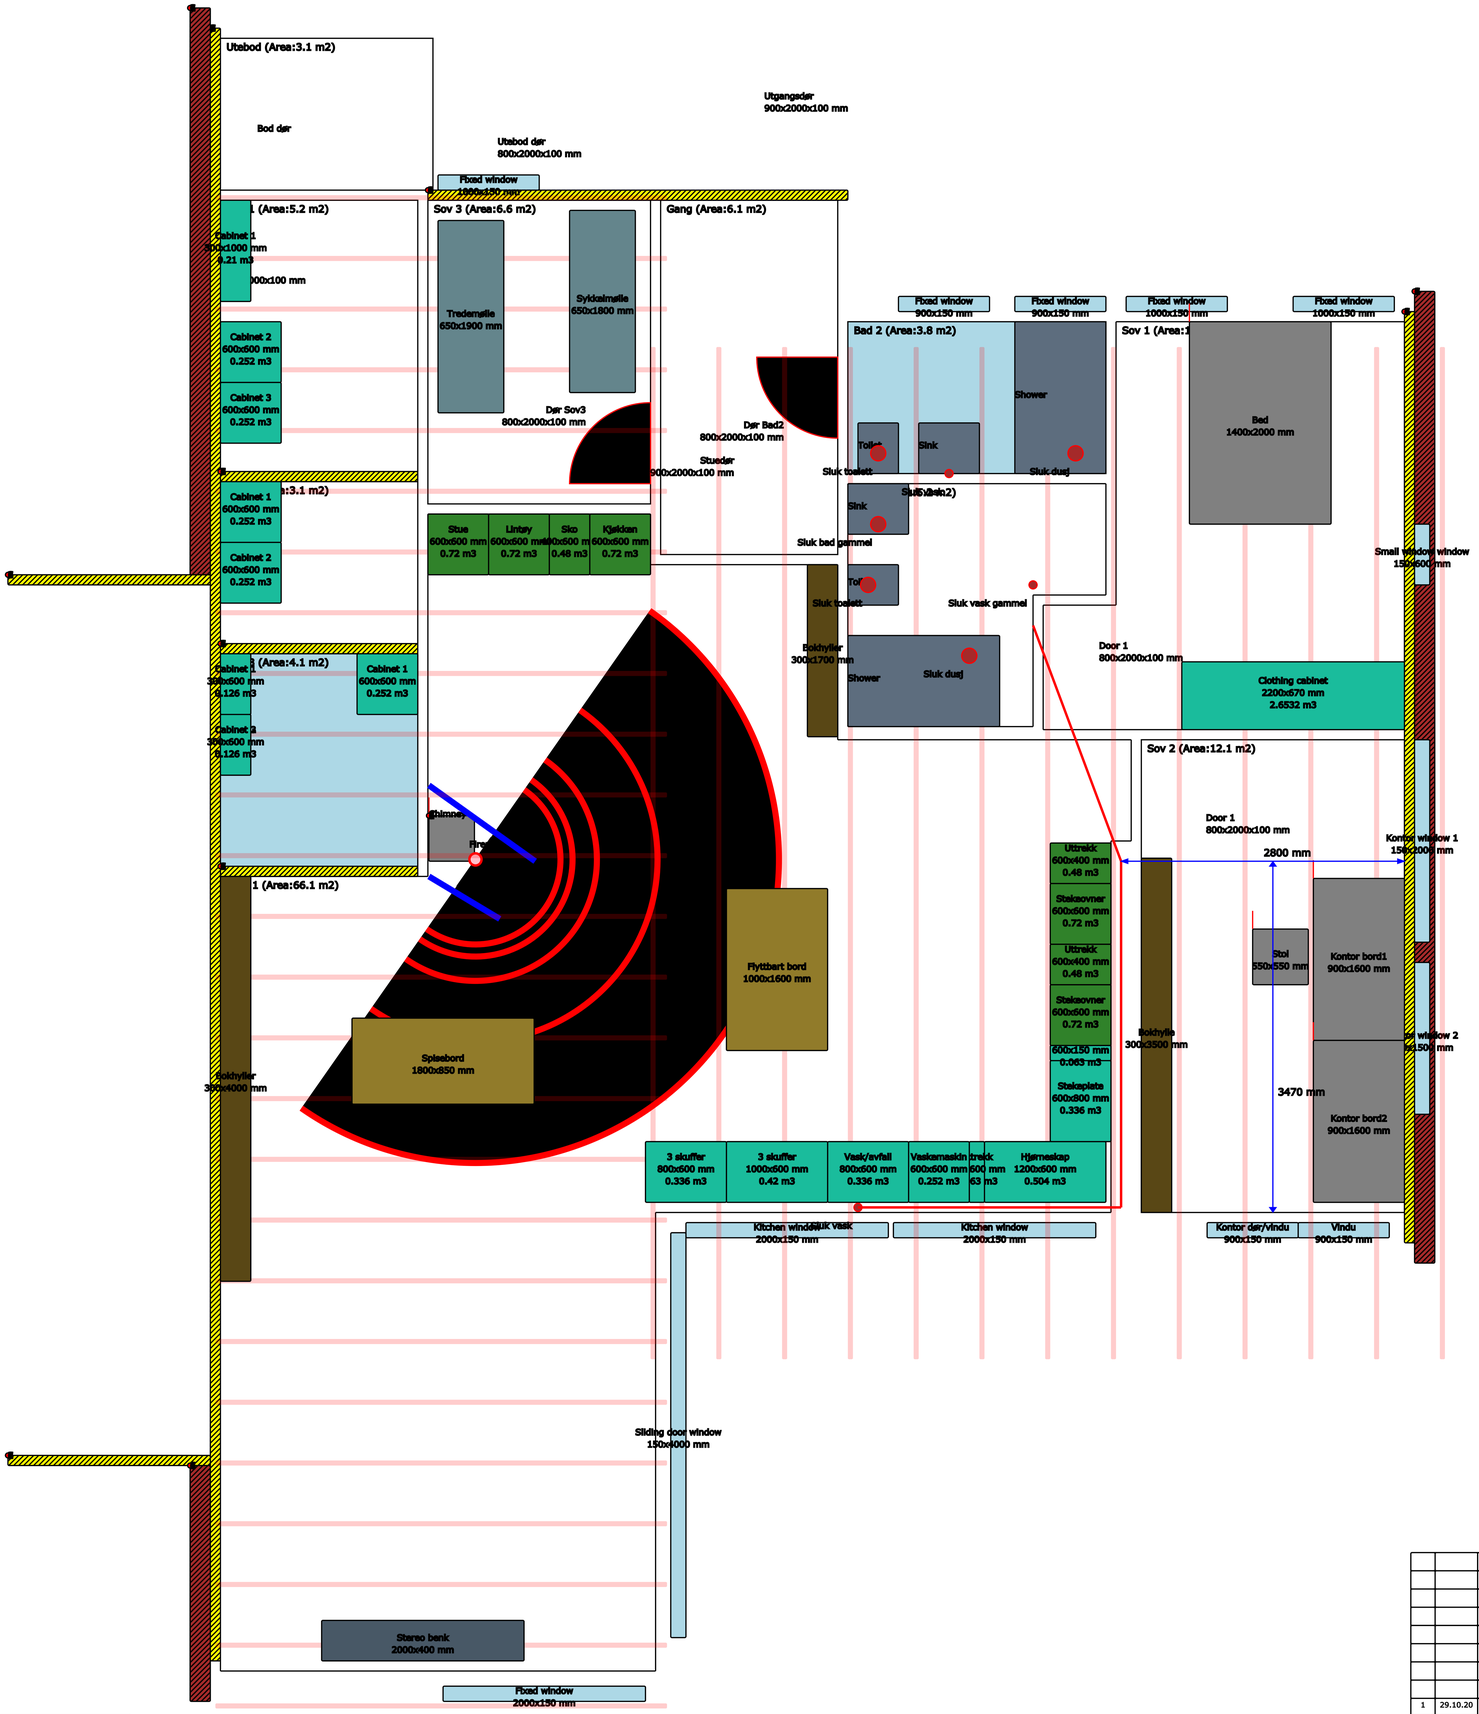

Dwg. No.	Description

Rev.	Date	Description	Drwn	Chkd	Appd
1	29.10.20	Issued for information	HKO	HKO	HKO

1 8 3

PLANT: Nattlandsfjellet 183

PROJECT NAME: R1

PO. NO.: --

GRIDLO LOCATION: N00

DRAWING: LANDSCAPE

SCALE: A3

ORIGINATOR DRW. NO.: NA

ORIGINATOR NAME:

DRAWING TITLE: Layout New Water Supply & Reject

DRAWING NO.: 183-W001

REV NO.: 1

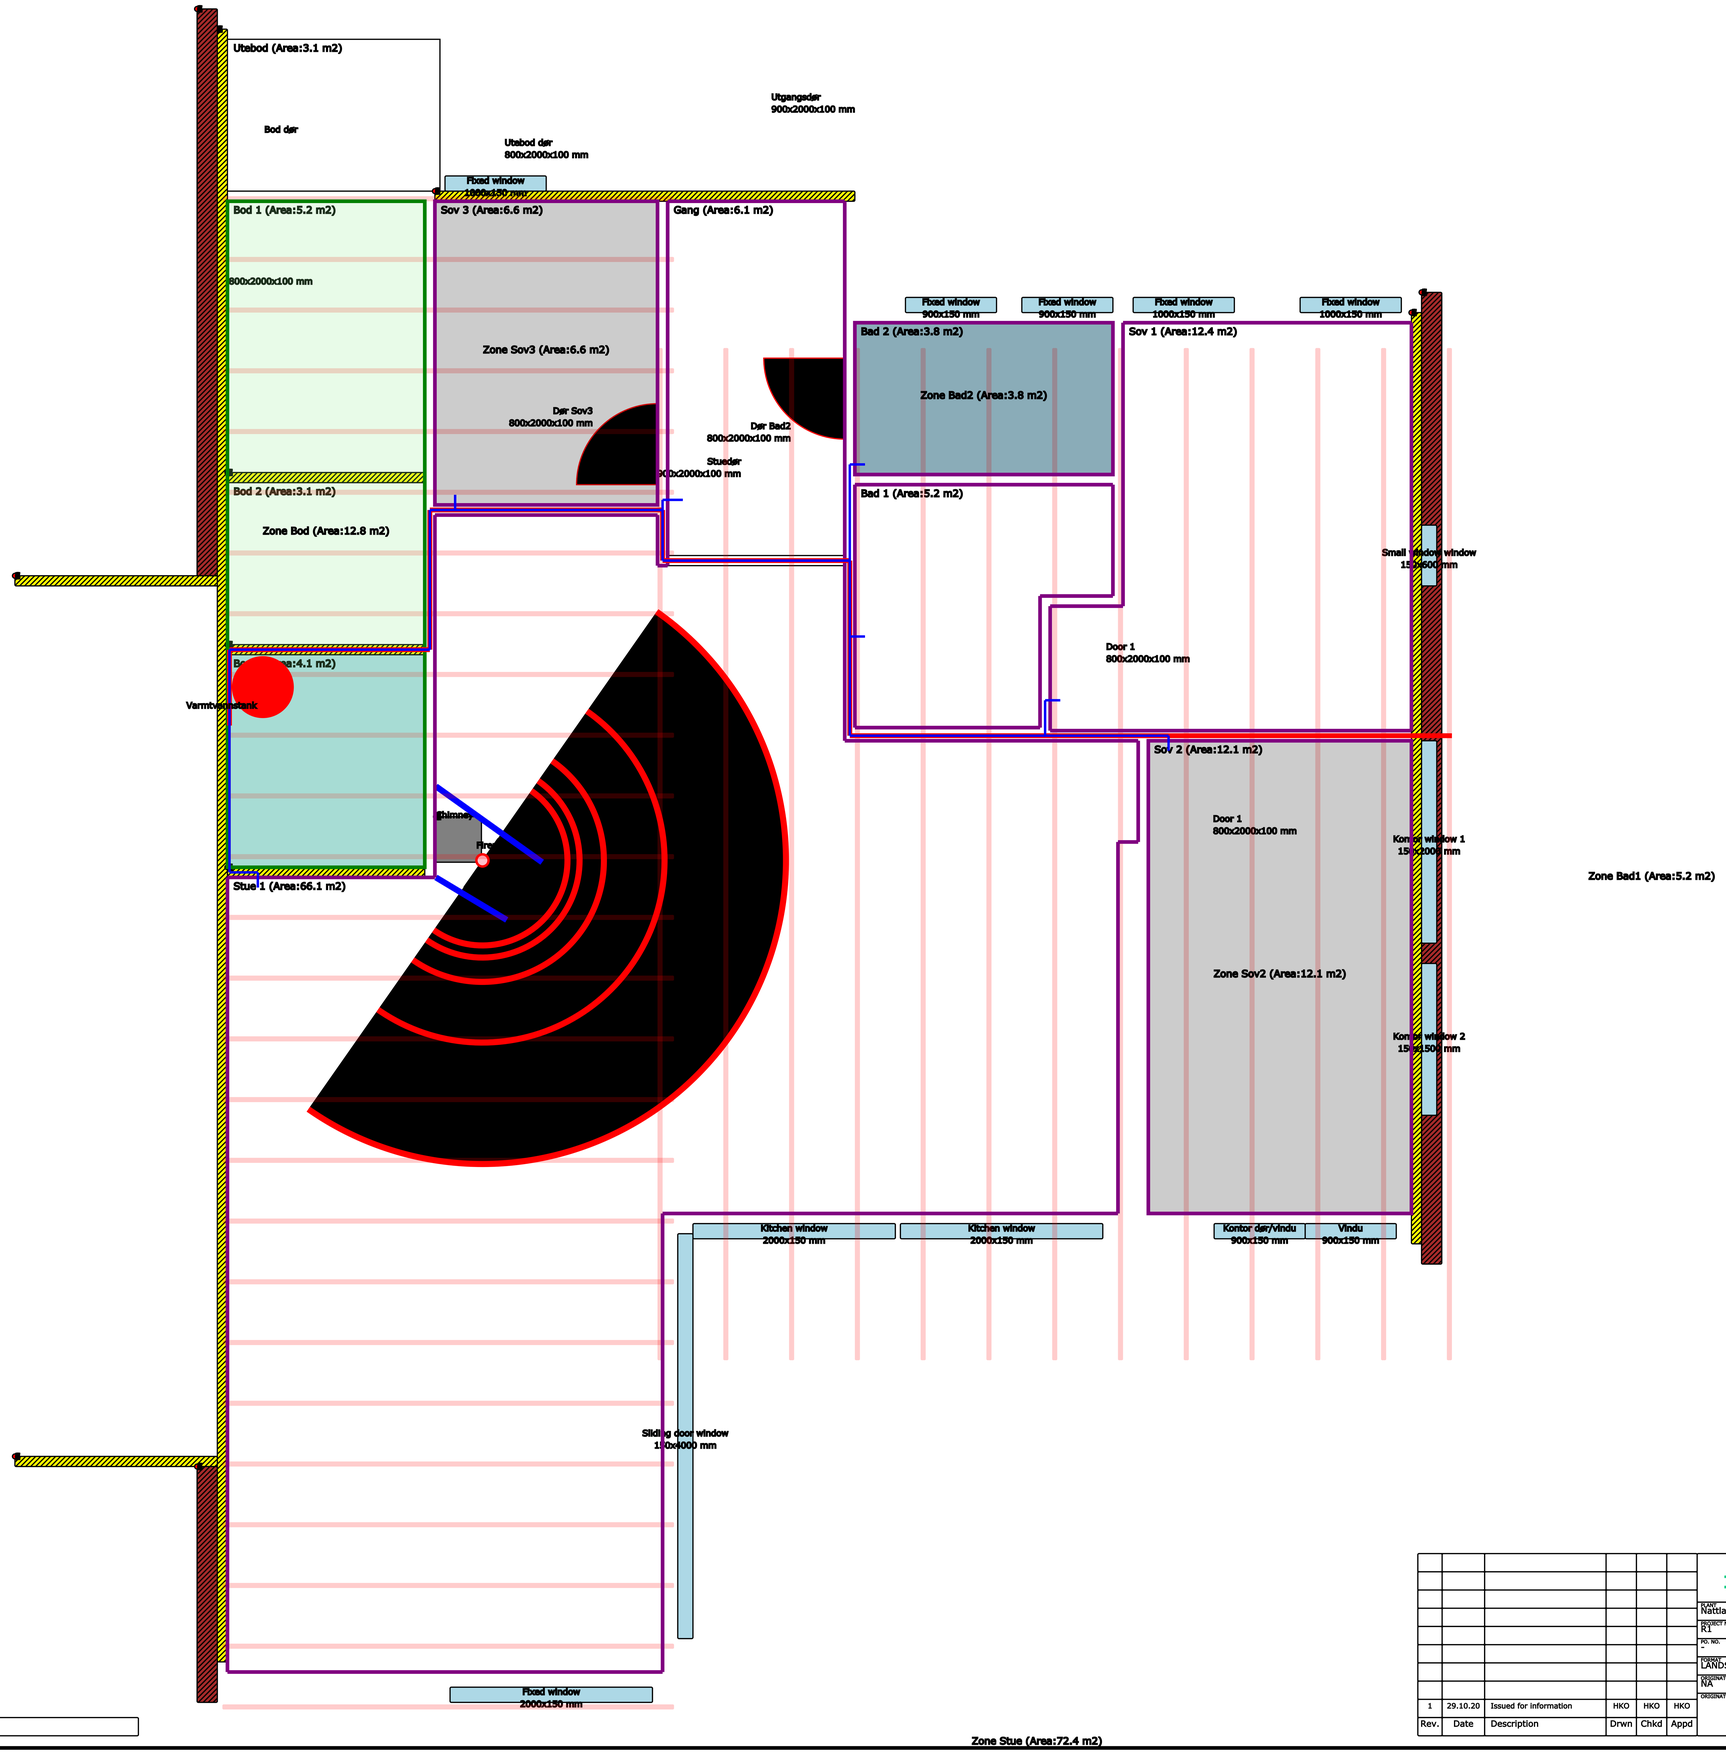

Dwg. No.	Description

Rev.	Date	Description	Drwn	Chkd	Appd
1	29.10.20	Issued for information	HKO	HKO	HKO

1 8 3

PLANT: Nattlandsfjellet 183

PROJECT NAME: K1

PO. NO.: -

PROJ.LOCATION: N00

DWG.: LANDSCAPE

SCALE: A3

ORIGINATOR DRW. NO.: NA

ORIGINATOR NAME:

DRAWING TITLE: Layout New Heating

DRAWING NO.: 183-H001

REV NO.: 1

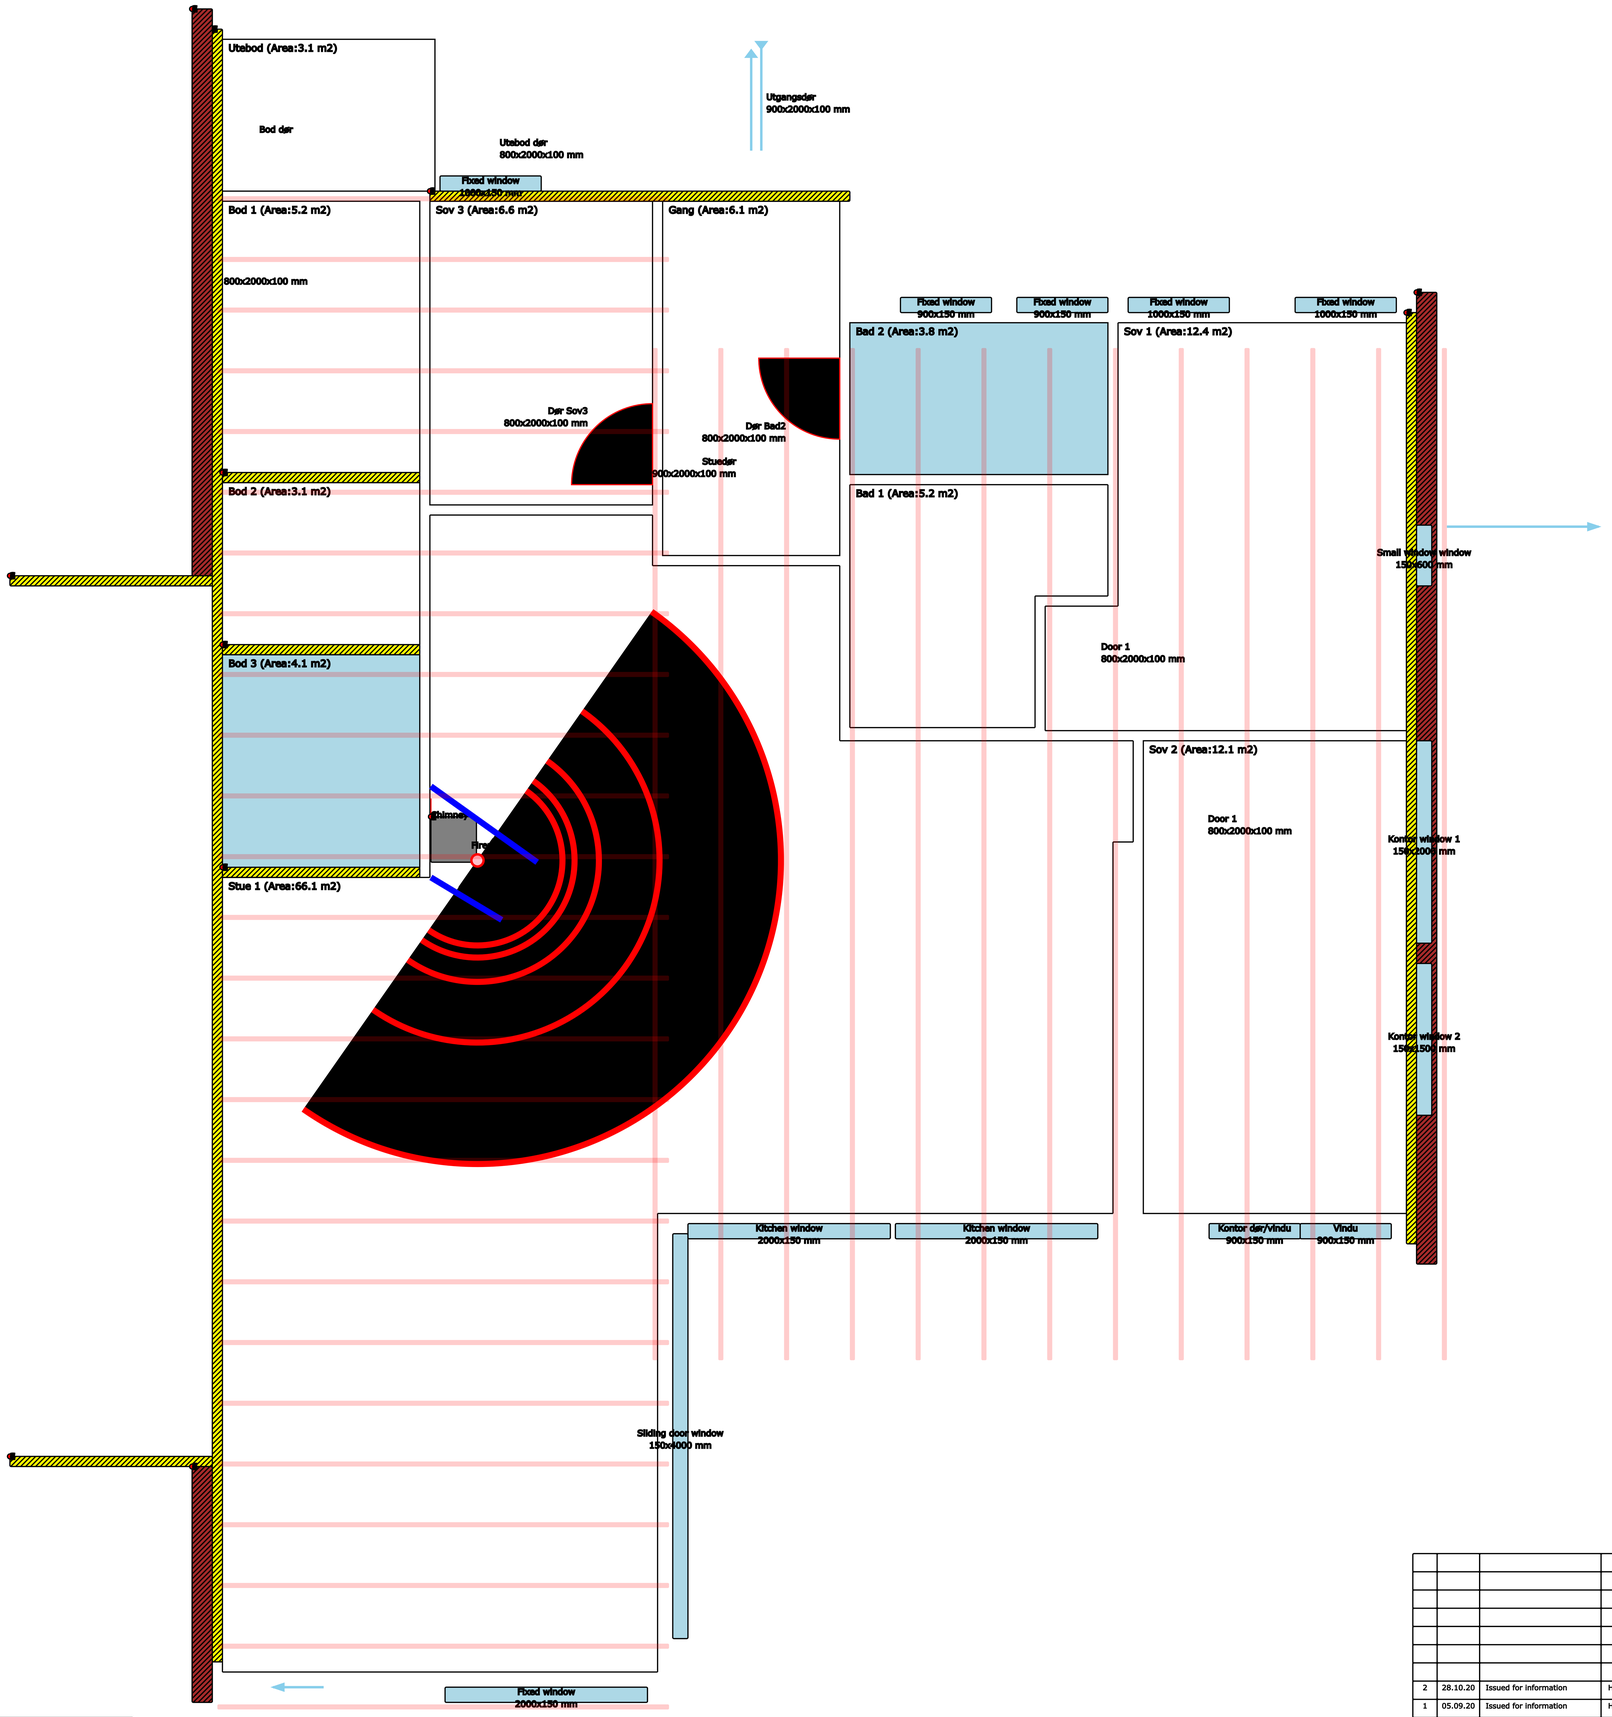

Dwg. No.	Description

Rev.	Date	Description	Drwn	Chkd	Appd
2	28.10.20	Issued for information	HKO	HKO	HKO
1	05.09.20	Issued for information	HKO	HKO	HKO

1 8 3

PLANT: Nattlandsfjellet 183
PROJECT NAME: K1
PO. NO.: -
AREA/LOCATION: N00
DWG NO.: LANDSCAPE
SCALE: A3
ORIGINATOR DRW. NO.: NA
ORIGINATOR NAME:

DRAWING TITLE: Layout New Natural Ventilation

DRAWING NO.: 183-V001
REV NO.: 2

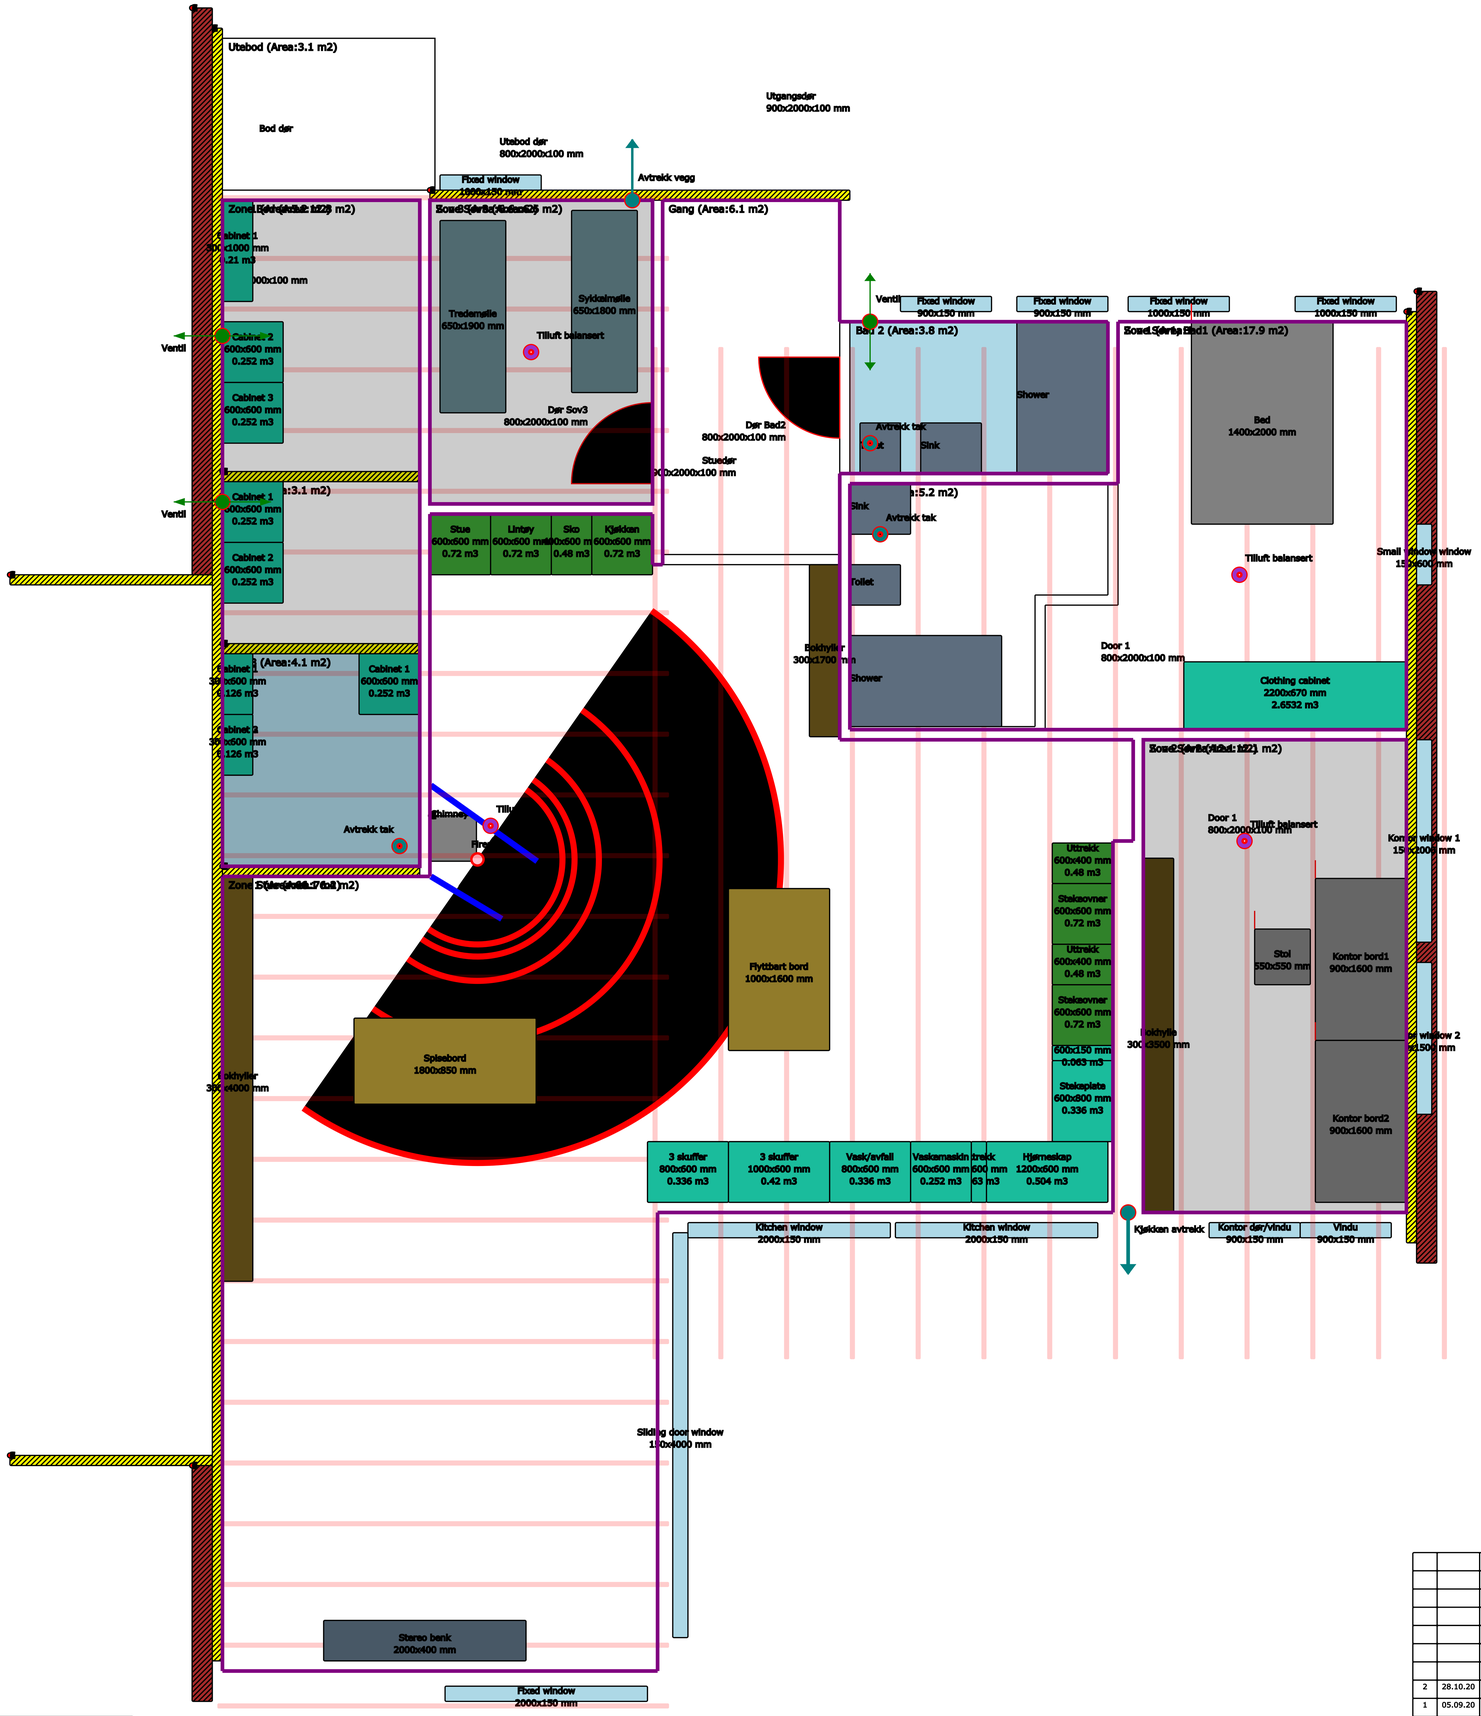

183ADS22SD1	Ventil	150mm
183ADS23SD1	Ventil	150mm
183ADS24ED1	Avtrekk tak	150mm
183ADS41SD1	Tilluft balansert	150mm
183ADS42SD1	Tilluft balansert	150mm
183ADS43SD1	Tilluft balansert	150mm
183ADS43ED1	Avtrekk vegg	150mm
183ADS51ED1	Avtrekk tak	150mm
183ADS52SD1	Ventil	150mm
183ADS52ED1	Avtrekk tak	150mm
183ADS61ED1	Kjøkken avtrekk	150mm
Reference	Description	Detail

Dwg. No.	Description

Rev.	Date	Description	Drwn	Chkd	Appd
2	28.10.20	Issued for information	HKO	HKO	HKO
1	05.09.20	Issued for information	HKO	HKO	HKO

1 8 3

PLANT: Nattlandsfjellet 183
PROJECT NAME: K1
PO. NO.: -
PROJ. LOCATION: N00
PAPER: LANDSCAPE
SCALE: A3
ORIGINATOR DRW. NO.: NA
ORIGINATOR NAME:

DRAWING TITLE: Layout New Mechanical Ventilation

DRAWING NO.: 183-V002

REV NO.: 2

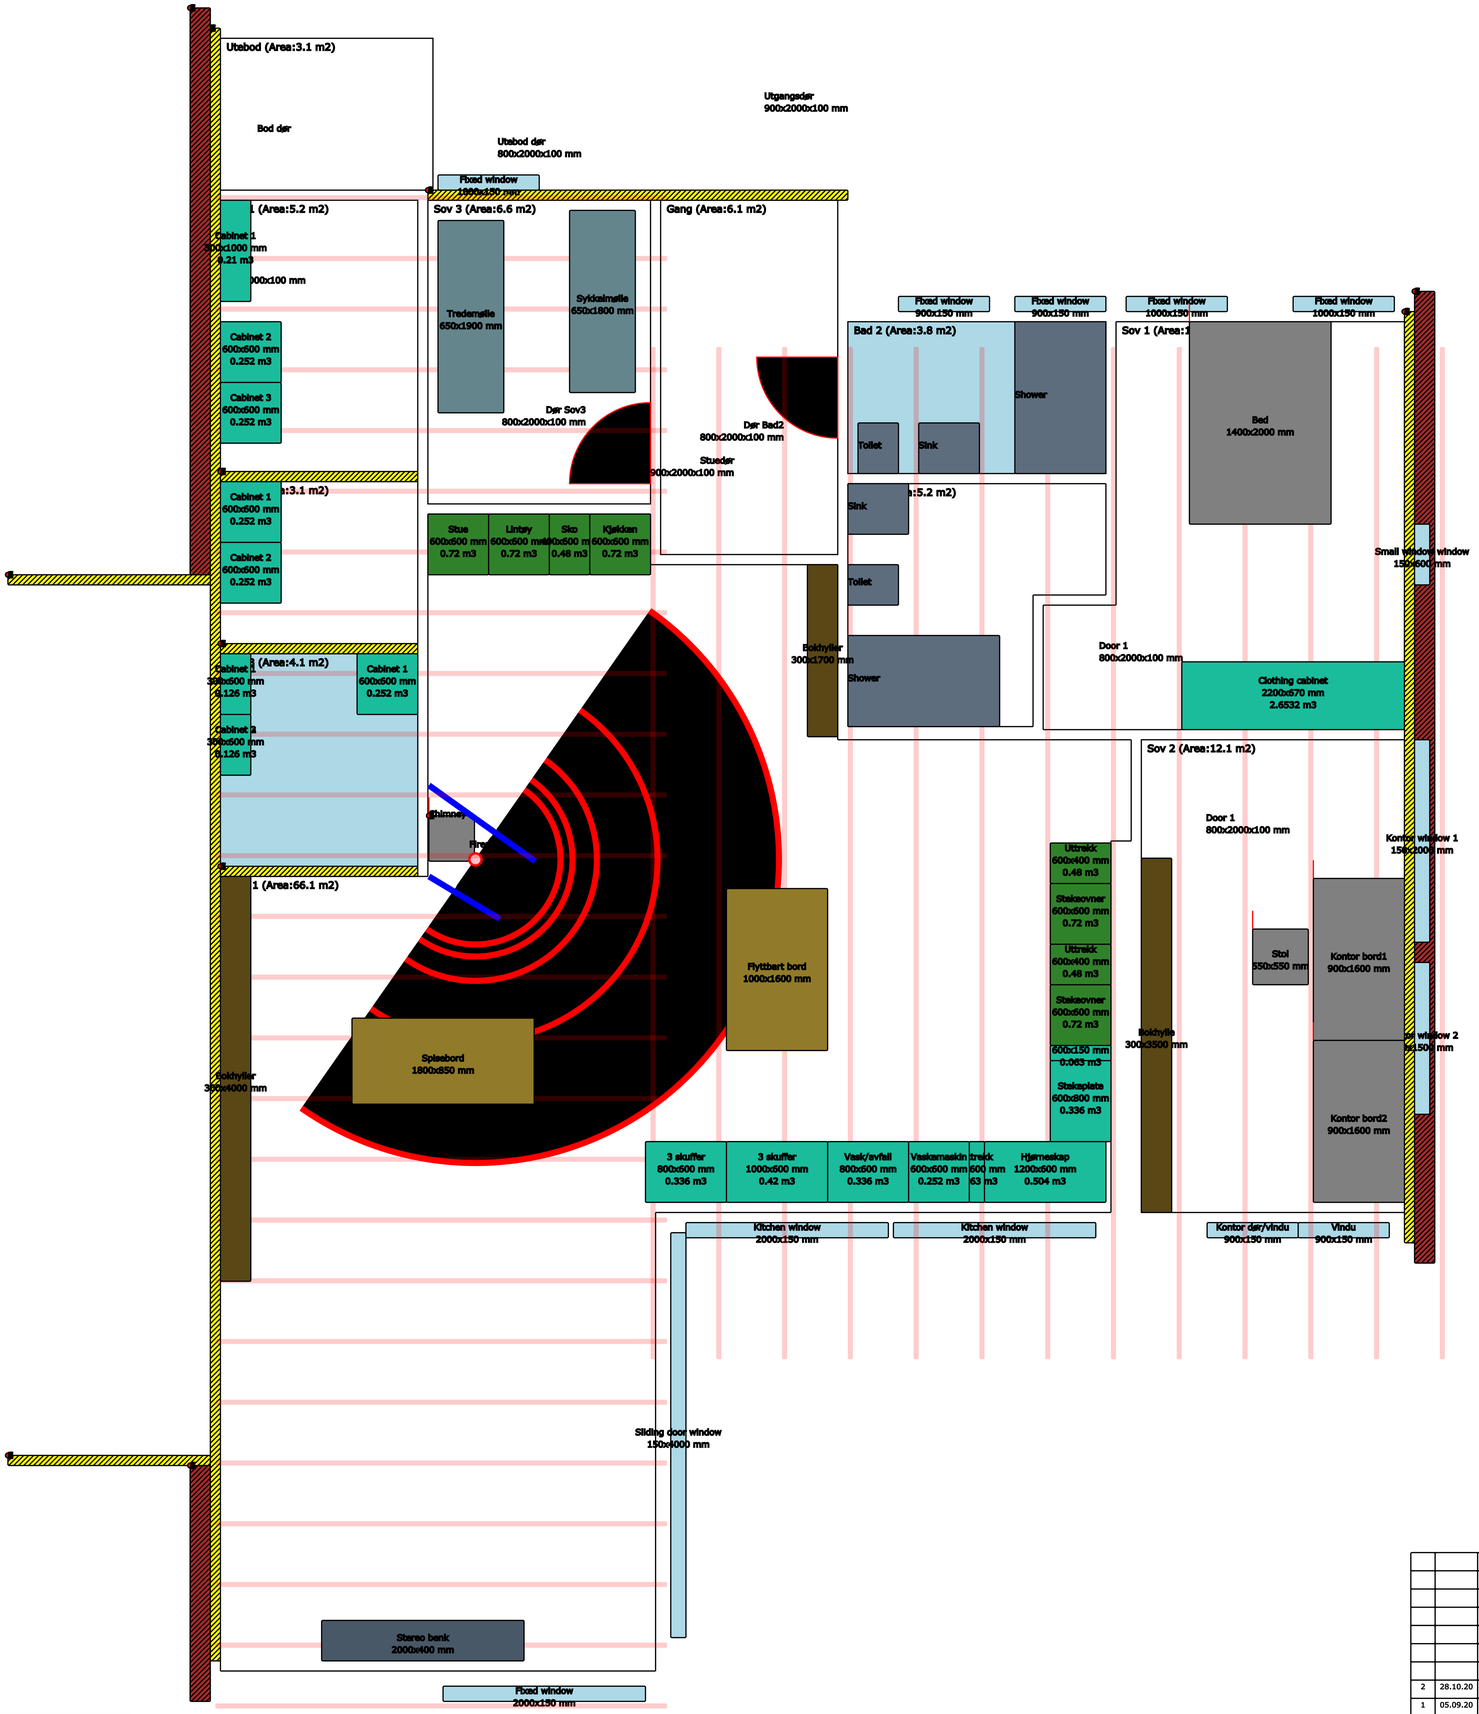

Dwg. No.	Description

Rev.	Date	Description	Drwn	Chkd	Appd
2	28.10.20	Issued for information	HKO	HKO	HKO
1	05.09.20	Issued for information	HKO	HKO	HKO

1 8 3

PLAN: Nattlandsfjellet 183
PROJECT NAME: R1
PO. NO.: --
GRID LOCATION: N00
DRAWN: LANDSCAPE
SCALE: A3
ORIGINATOR DRW. NO.: NA
ORIGINATOR NAME:

DRAWING TITLE: Layout New
Interior Design Scenario 1

DRAWING NO.: 183-I001
REV NO.: 2

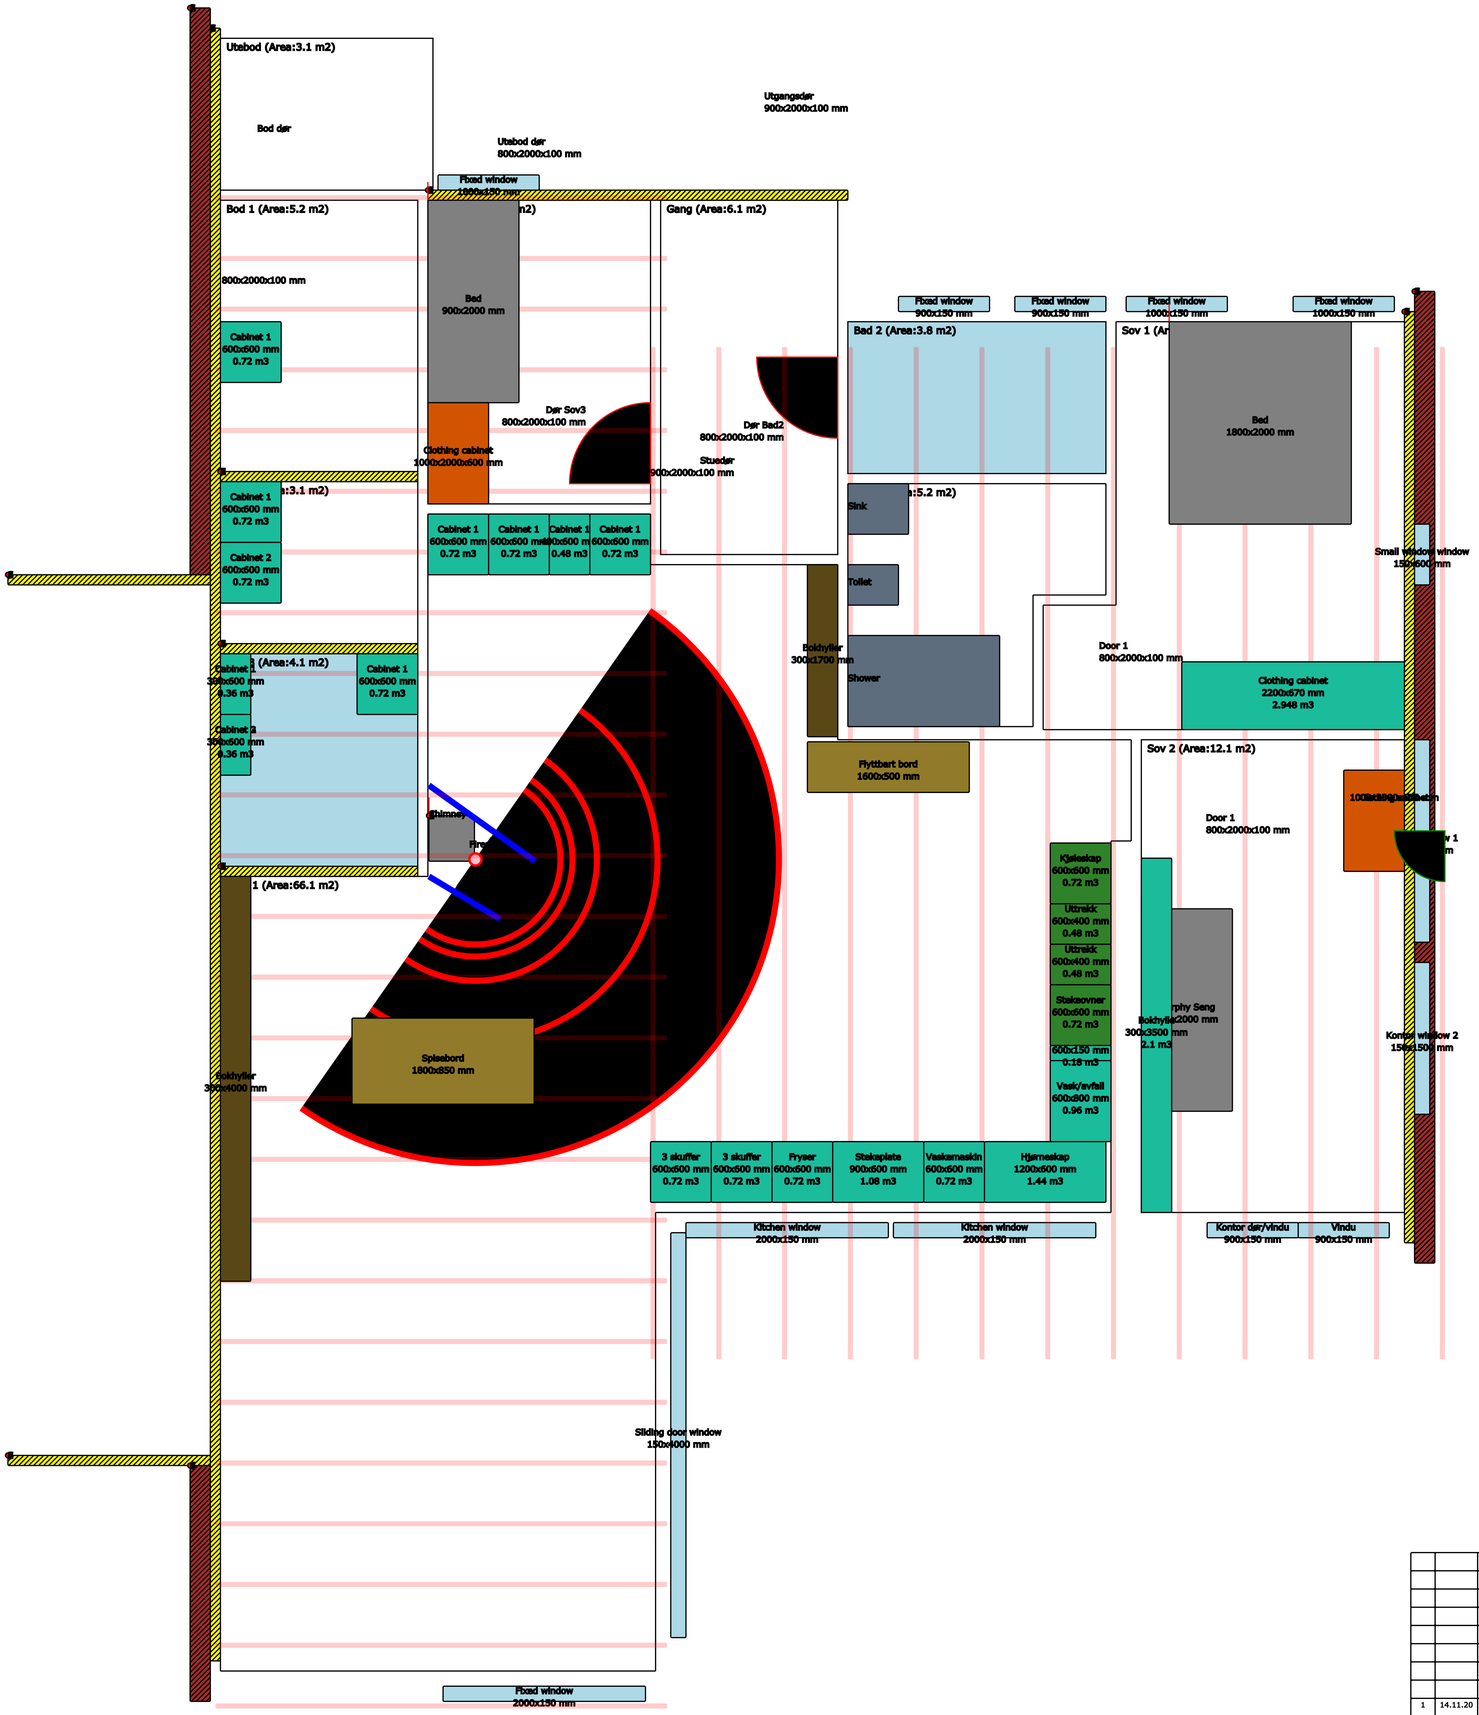

Dwg. No.	Description

Rev.	Date	Description	Drwn	Chkd	Appd
1	14.11.20	Issued for information	HKO	HKO	HKO

1 8 3

PLANT: Nattlandsfjellet 183

PROJECT NAME: R1

PO. NO.: -

PROJECT LOCATION: N00

DISCIPLINE: LANDSCAPE

SCALE: A3

ORIGINATOR DRW. NO.: NA

ORIGINATOR NAME

DRAWING TITLE: Layout New Interior Design Scenario 2

DRAWING NO.: 183-I002

REV NO.: 1

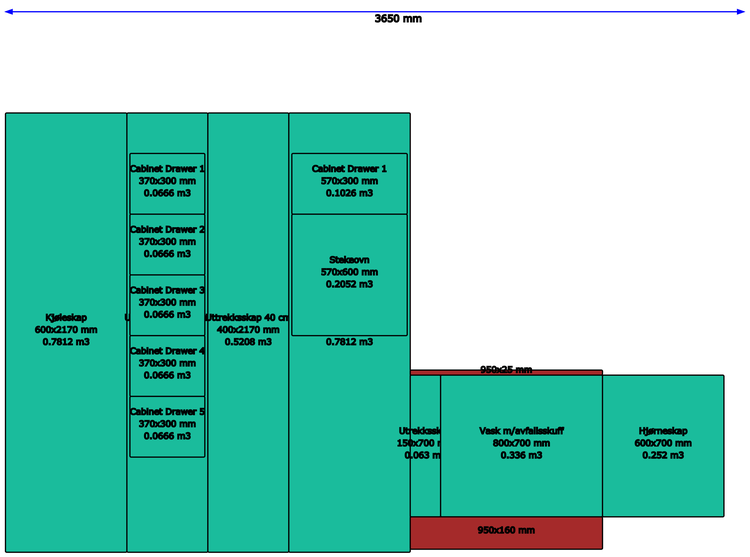

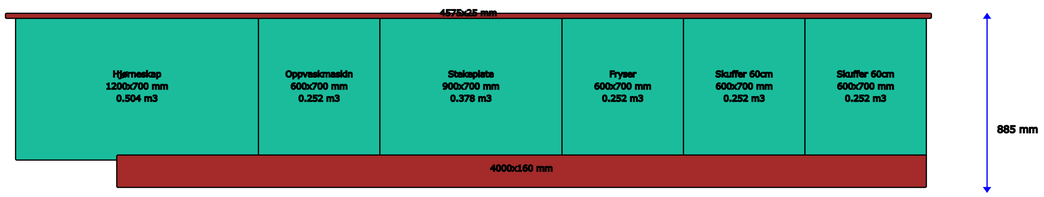

Dwg. No.	Description

Rev.	Date	Description	Drwn	Chkd	Appd
1	25.12.20	Issued for information	HKO	HKO	HKO

1 8 3

PLANT: Nattlandsfjellet 183

PROJECT NAME: R1

PO. NO.: -

PROJECLOCATION: N00

PROJECT: LANDSCAPE

SCALE: A3

ORIGINATOR DRW. NO.: NA

ORIGINATOR NAME:

DRAWING TITLE: Layout Cabinet Kitchen

DRAWING NO.: 183-C001

REV NO.: 1