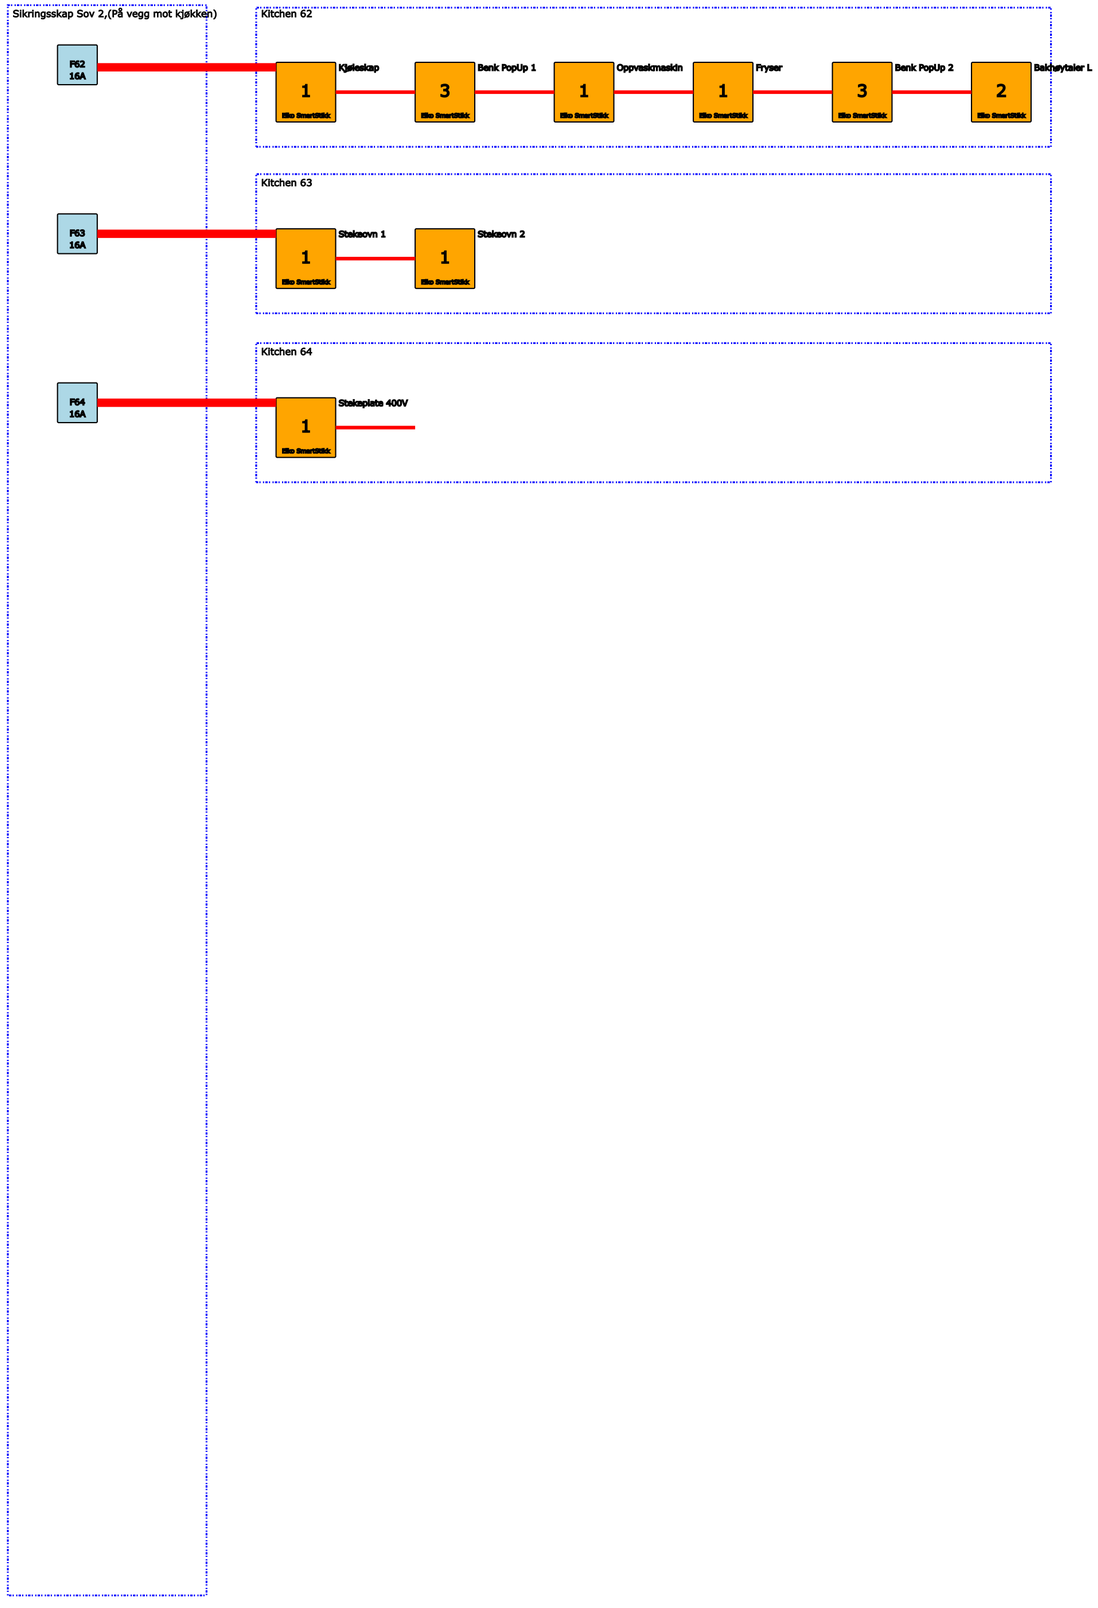

F42
16A
Fuse

Dwg. No.	Description

Rev.	Date	Description	Drwn	Chkd	Appd
1	13.12.22	Issued for information	HKO	HKO	HKO

1 8 3

PLANT
Nattlandsfjellet 183

PROJECT NAME
R1

PO. NO.
-

AREA/LOCATION
N00

FORMAT
LANDSCAPE

SCALE
A3

ORIGINATOR CHK. NO.
NA

ORIGINATOR NAME

DRAWING TITLE
Topology Electrical
Fuse List
Fuse Box 2
List 1

DRAWING NO.
183-E006

REV NO.
1

Print date: December 19, 2022 - 2321