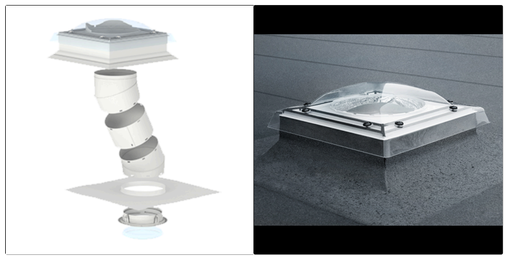

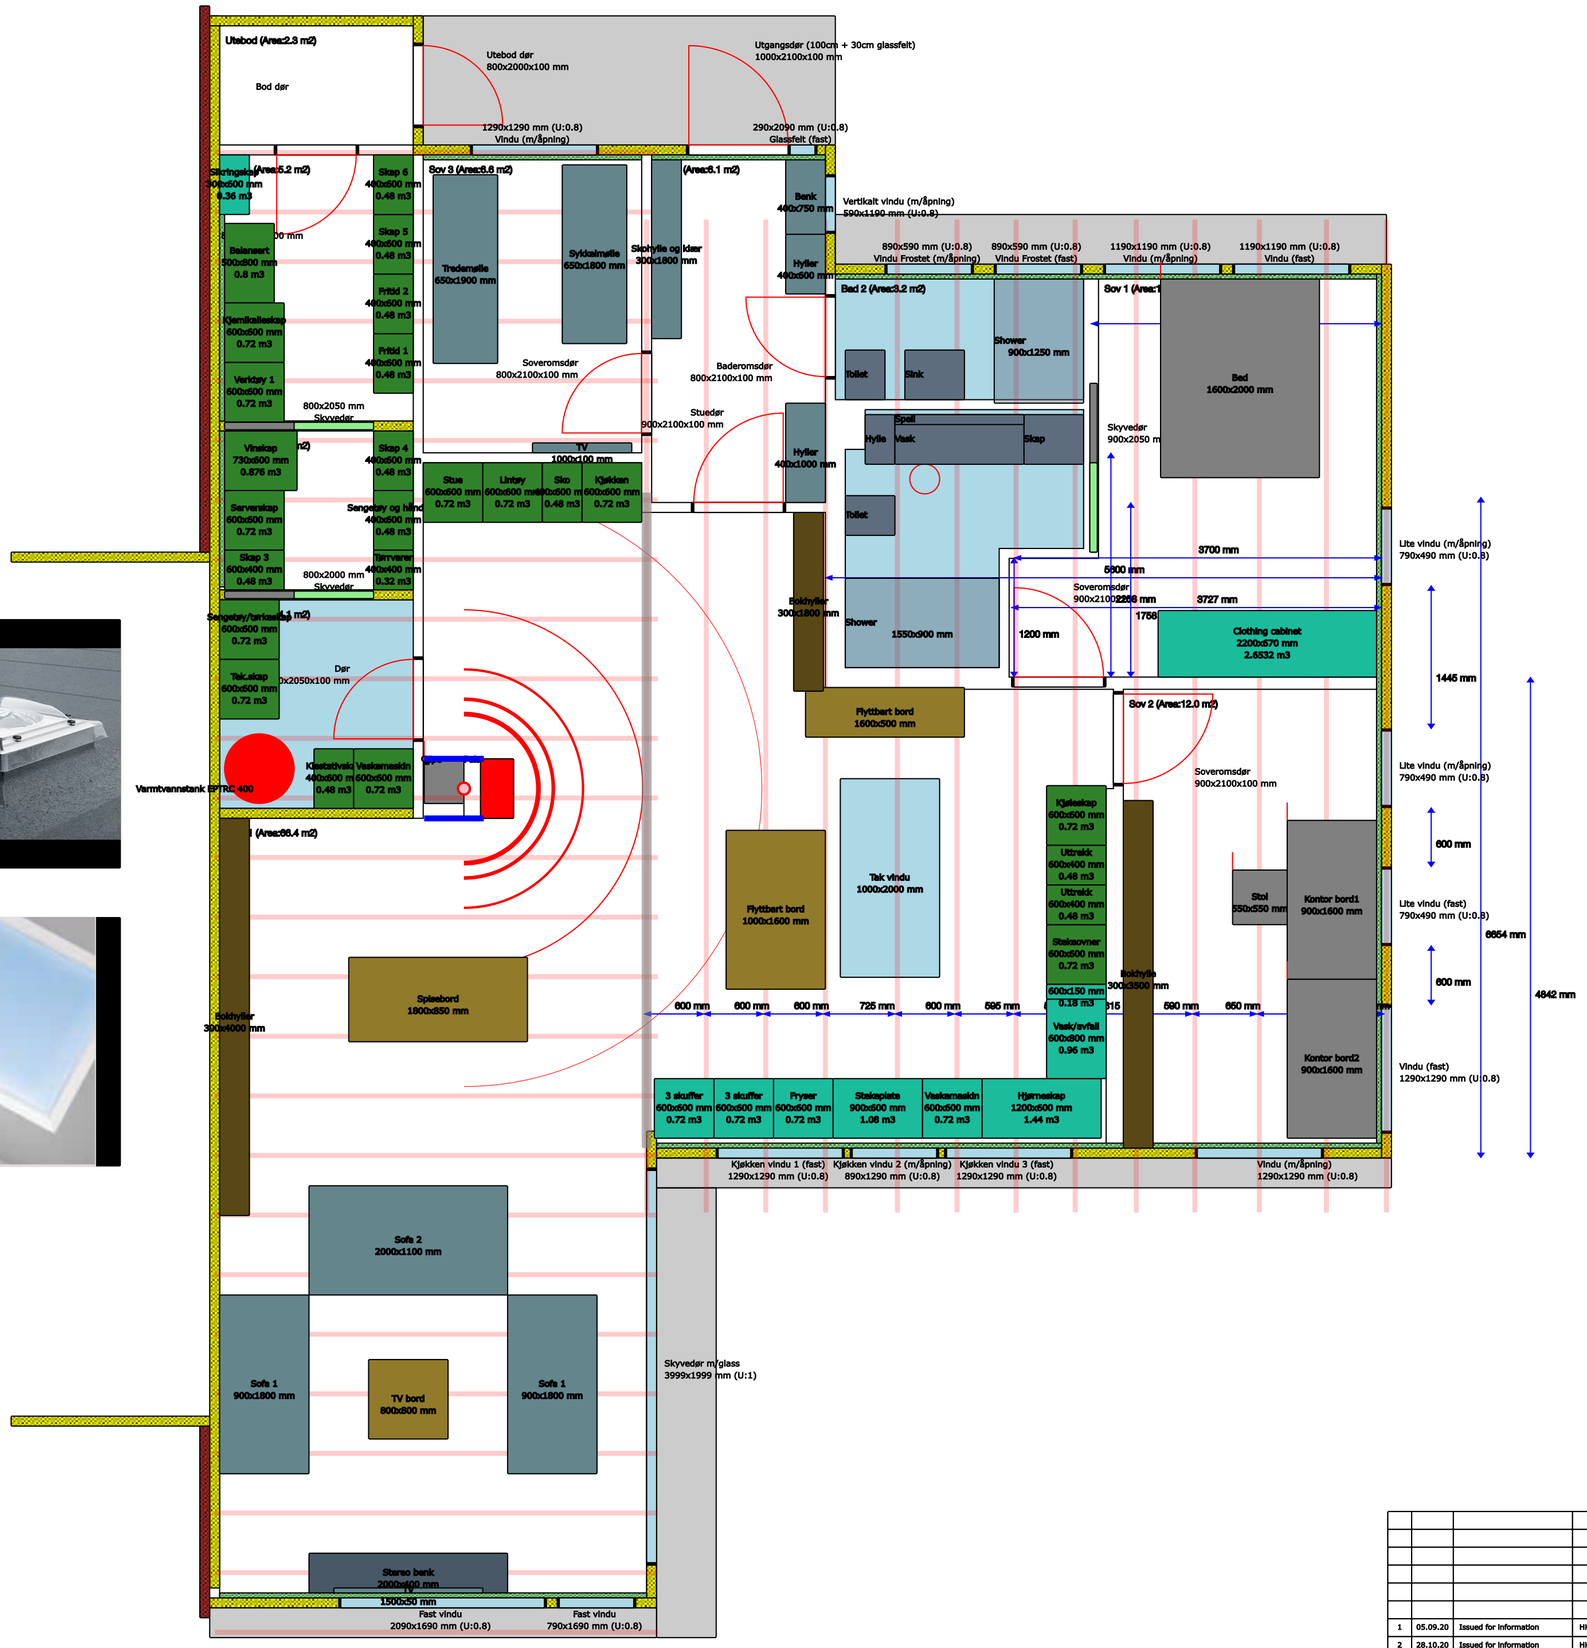

Dwg. No.	Description

Rev.	Date	Description	Drwn	Chkd	Appd
1	05.09.20	Issued for Information	HKO	HKO	HKO
2	28.10.20	Issued for Information	HKO	HKO	HKO
3	05.03.21	Issued for Information	HKO	HKO	HKO

183

PLANT: Nattlandsfjellet 183

PROJECT NAME: R1

PO. NO.

AREA/LOCATION: 7400

FORMAT: LANDSCAPE

SCALE: A3

DESIGNATOR DRW. NO.: NA

ORIGINATOR NAME

DRAWING TITLE: Layout New

Interior Design Scenario 1

DRAWING NO.: 183-I001

REV NO.: 3

Print date: December 23, 2023 - 1347