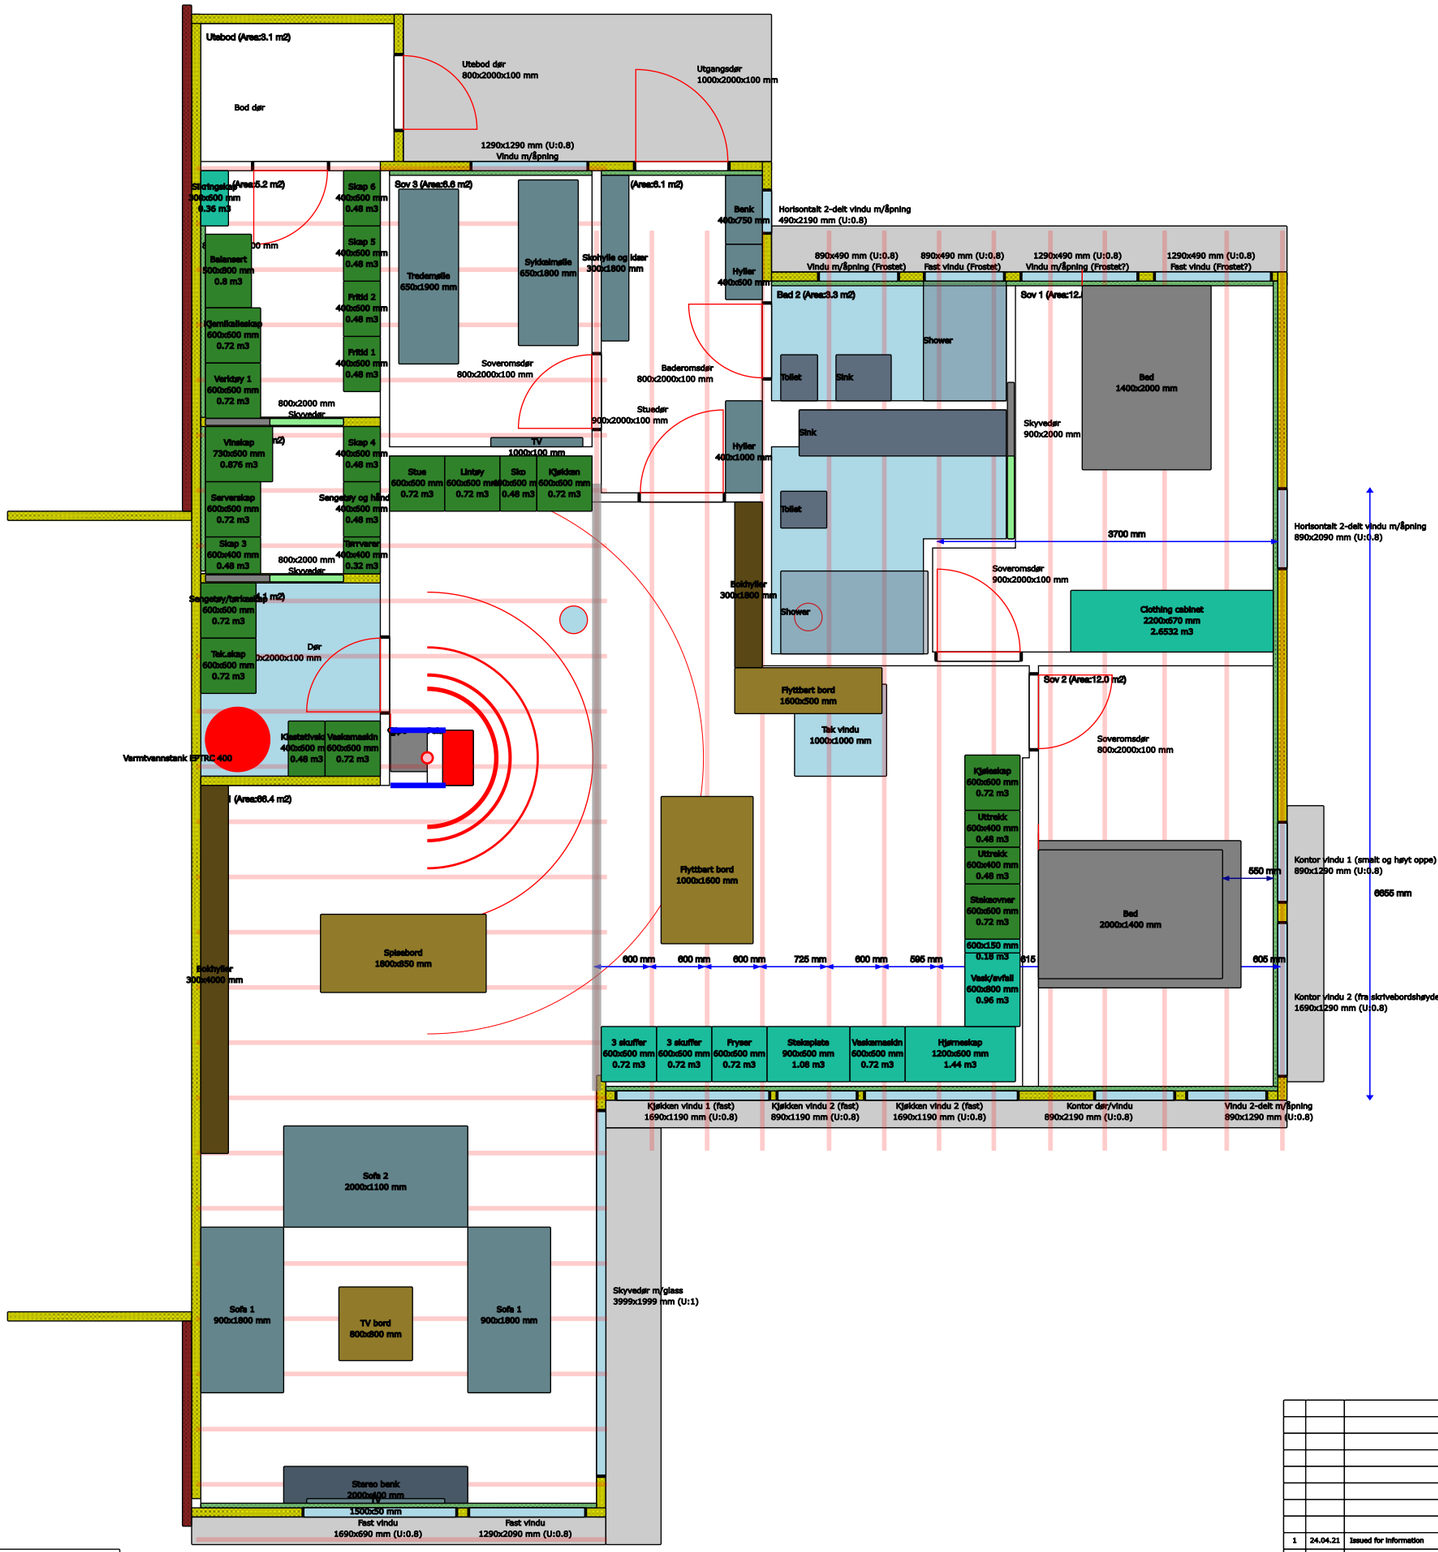

Dwg. No.	Description

Rev.	Date	Description	Drwn	Chkd	Appd
1	24.04.21	Issued for information	HKO	HKO	HKO

1 8 3

PLANET
Nattlandsfjellet 183

PROJECT NAME
R1

PO. NO.
-

GRID LOCATION
N00

CLIENT
LANDSCAPE

SCALE
A3

DESIGNATOR DRW. NO.
NA

DESIGNATOR NAME

DRAWING TITLE
Layout New
Interior Design Scenario 3

DRAWING NO.
183-I003

REV NO.
1