Noter:
Cavius og SensorAlarm

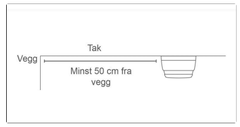

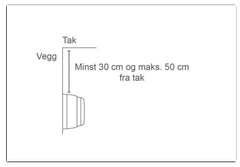

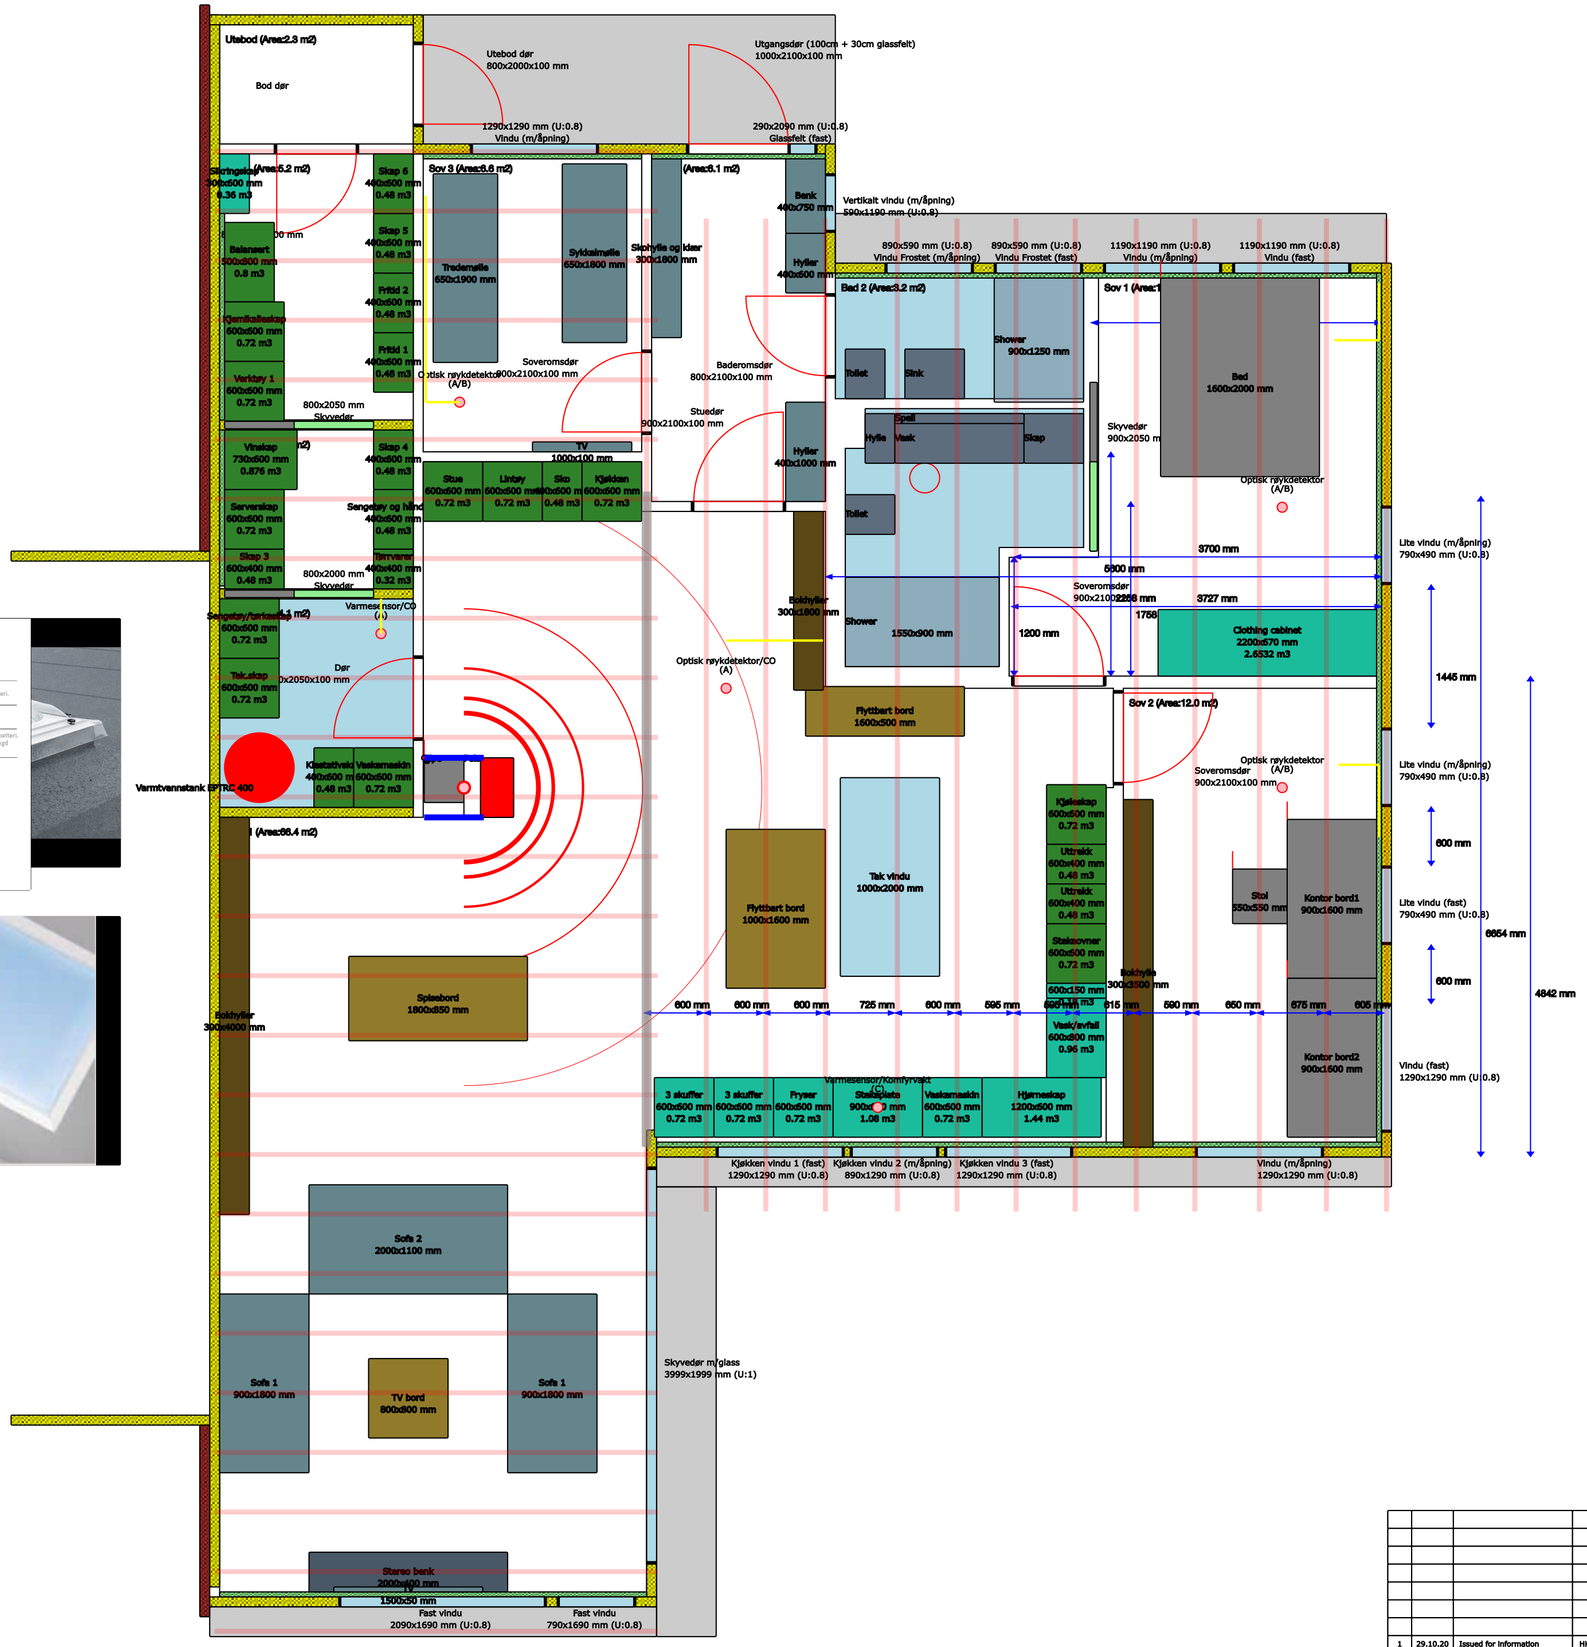

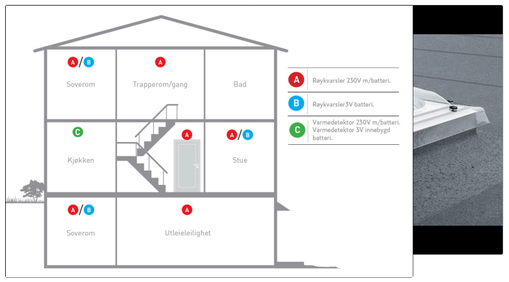

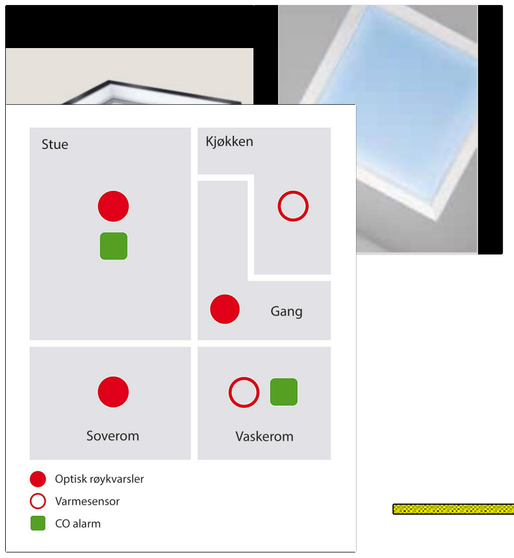

Dwg. No.	Description

Rev.	Date	Description	Drwn	Chkd	Appd
1	29.10.20	Issued for information	HKO	HKO	HKO
2	17.07.21	Issued for information	HKO	HKO	HKO

183

PLANT: Nattlandsfjellet 183
PROJECT NAME: R1
PO. NO.:
AREA/LOCATION: 7000
FORMAT: LANDSCAPE
SCALE: A3
DESIGNATOR DRW. NO.: NA
ORIGINATOR NAME:

DRAWING TITLE: Layout New Safety

DRAWING NO.: 183-S001
REV NO.: 2

Print date: December 23, 2023 - 1347