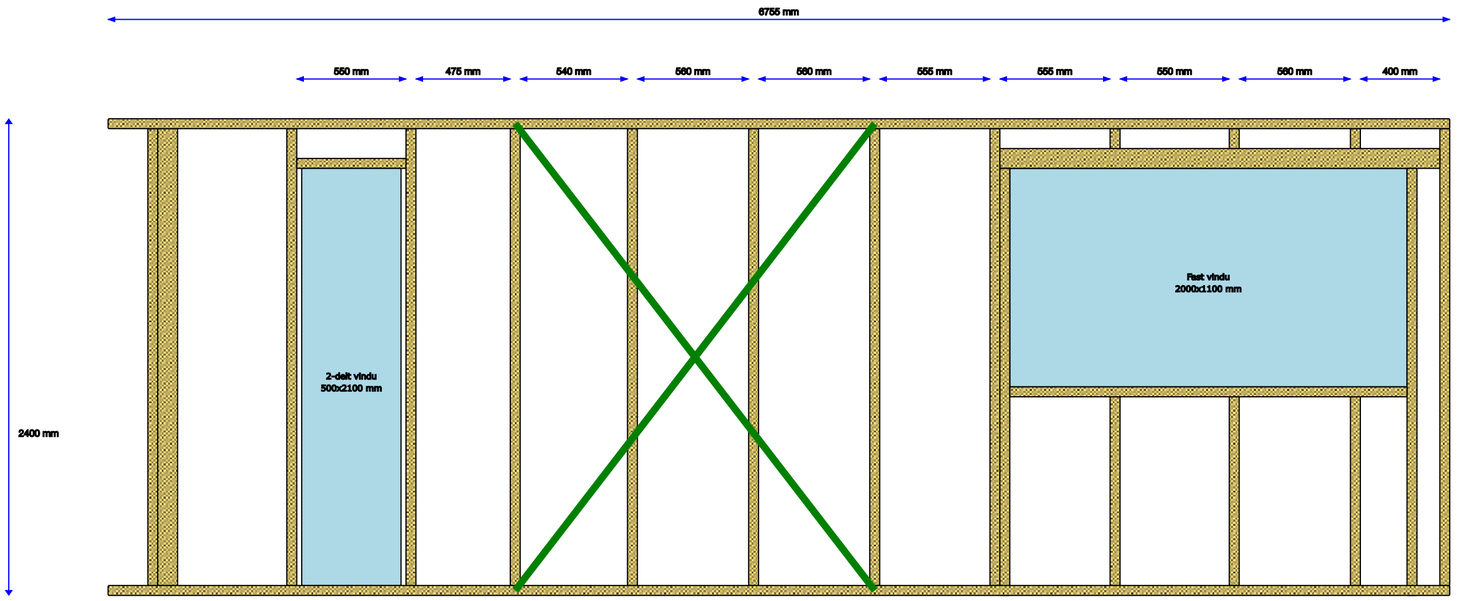


| Dwg. No. | Description |
|---|---|

| Rev. | Date | Description | Drwn | Chkd | Appd |
|---|---|---|---|---|---|
| 1 | 18.01.21 | Issued for Information | HKO | HKO | HKO |

1 8 3

PLANT: Nattlandsfjellet 183

PROJECT NAME: R1

PO. NO.: -

AREA/LOCATION: N00

FORMAT: LANDSCAPE

SCALE: A3

ORIGINATOR DRW. NO.: NA

ORIGINATOR NAME:

DRAWING TITLE: Layout New East Walls

DRAWING NO.: 183-W004

REV NO.: 1

Print date: December 23, 2023 - 1347